



TOWN CENTER SUBDIVISION, FILING No. II

CARBONDALE, COLORADO

COVER SHEET

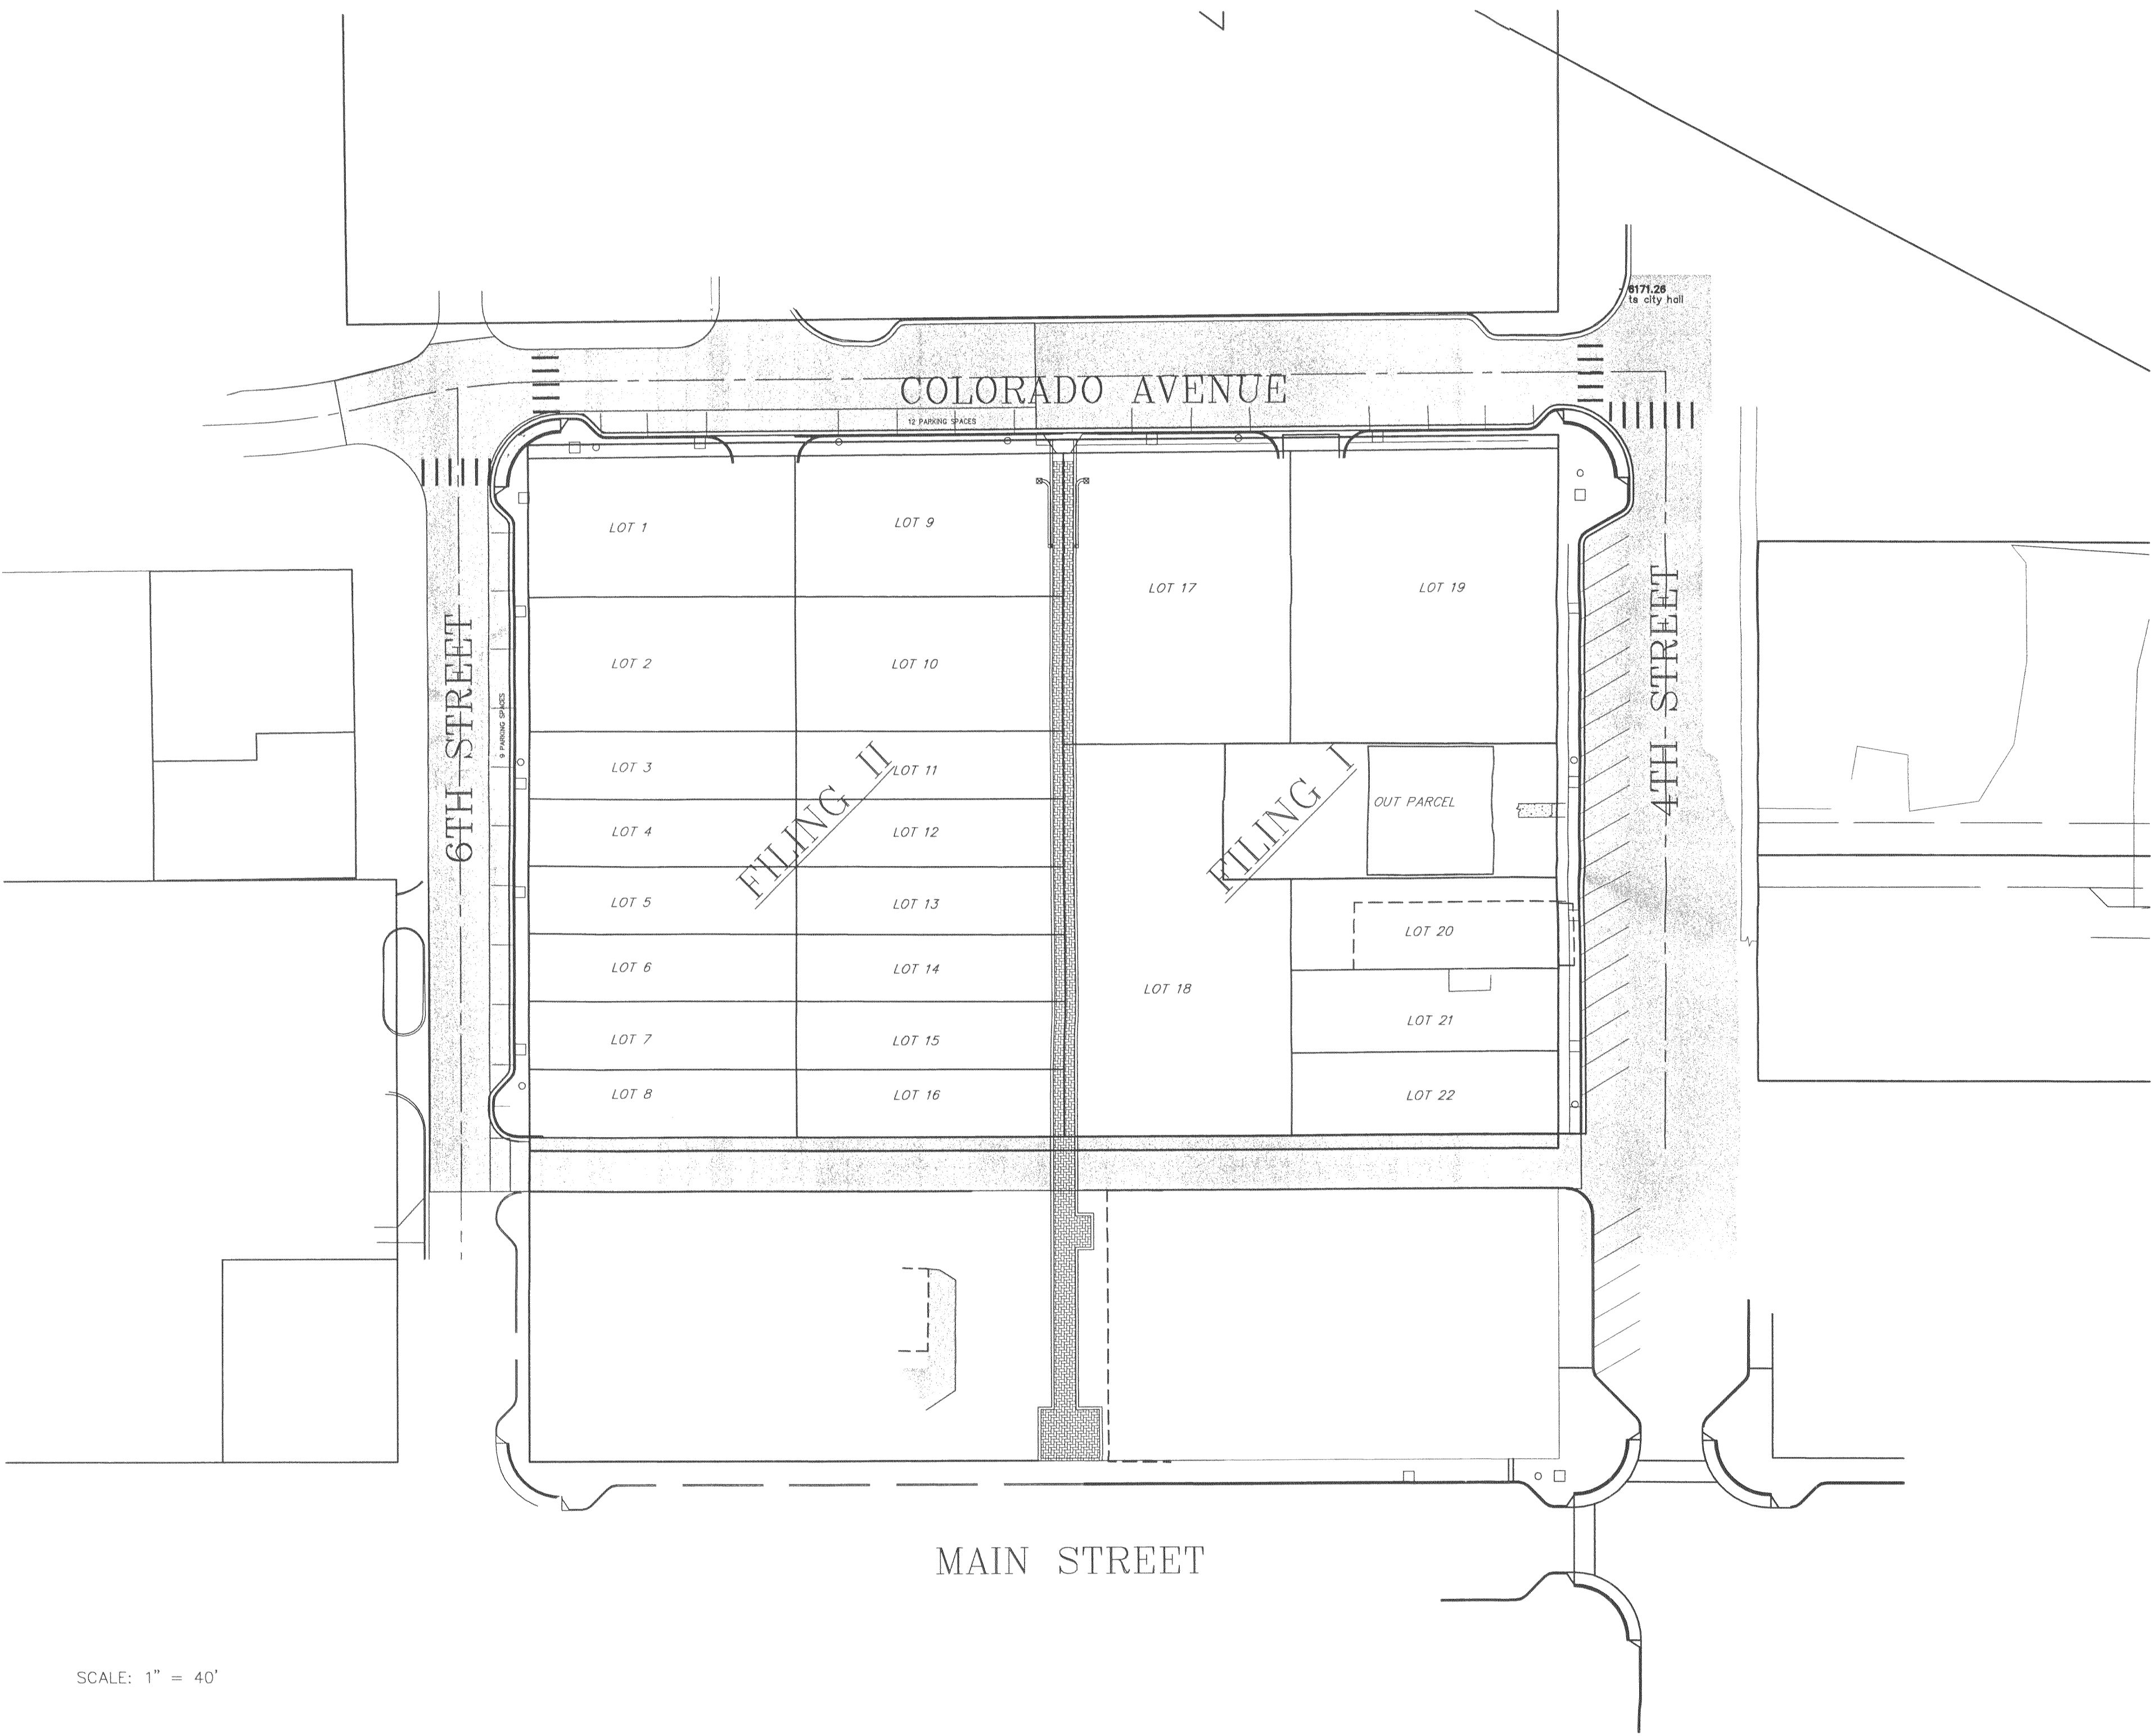

SCALE: 1" = 40'

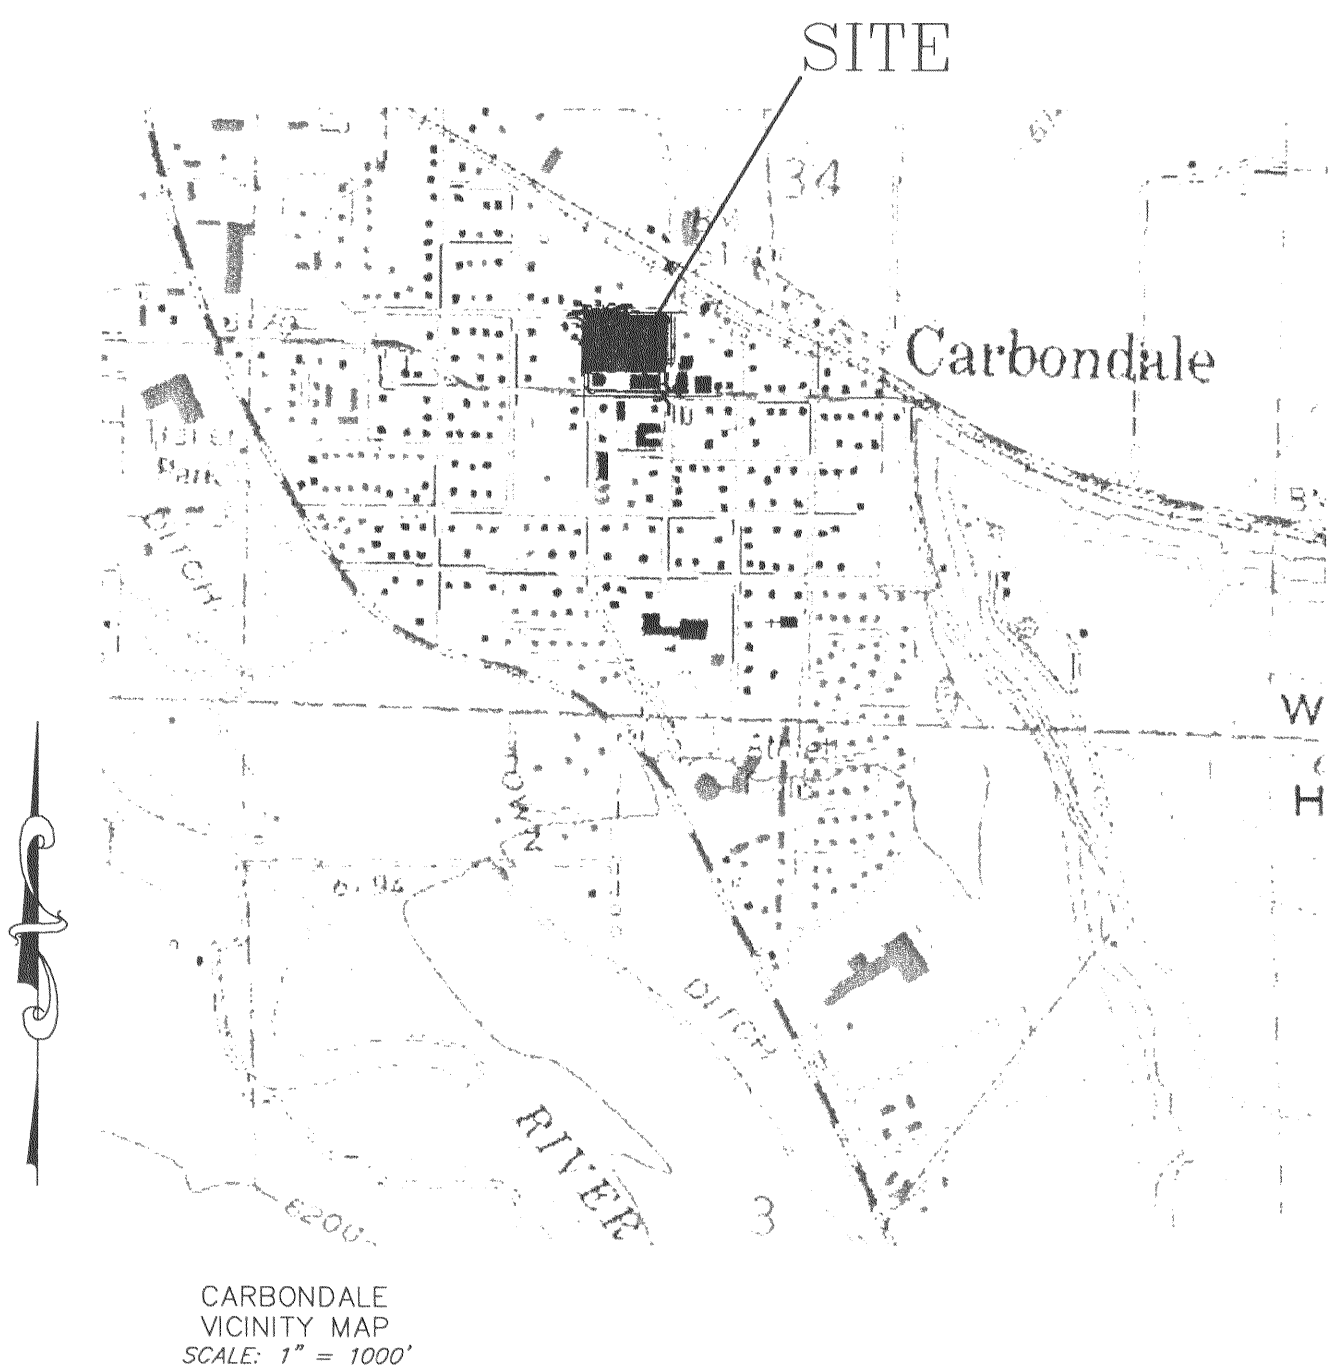

SHEET INDEX

SHEET NUMBER	TITLE
1	COVER SHEET
2	EXISTING CONDITIONS
3	SITE PLAN
4	GRADING AND DRAINAGE
5	MASTER UTILITY PLAN
6	SEWER PLAN & PROFILE
7	SEWER DETAILS
8	WATER DETAILS
9	PAVING & DRAINAGE DETAILS

FULLER REALTY PARTNERS, LLC

DEVELOPER
330 RIVERSIDE DRIVE
BASALT, COLORADO 81621
(970) 927-3199


SOPRIS ENGINEERING - LLC

CIVIL CONSULTANTS
502 MAIN STREET, SUITE A3
CARBONDALE, COLORADO 81623
(970) 704-0311


TOWN CENTER SUBDIVISION, FILING No. II

CARBONDALE, COLORADO

COVER SHEET

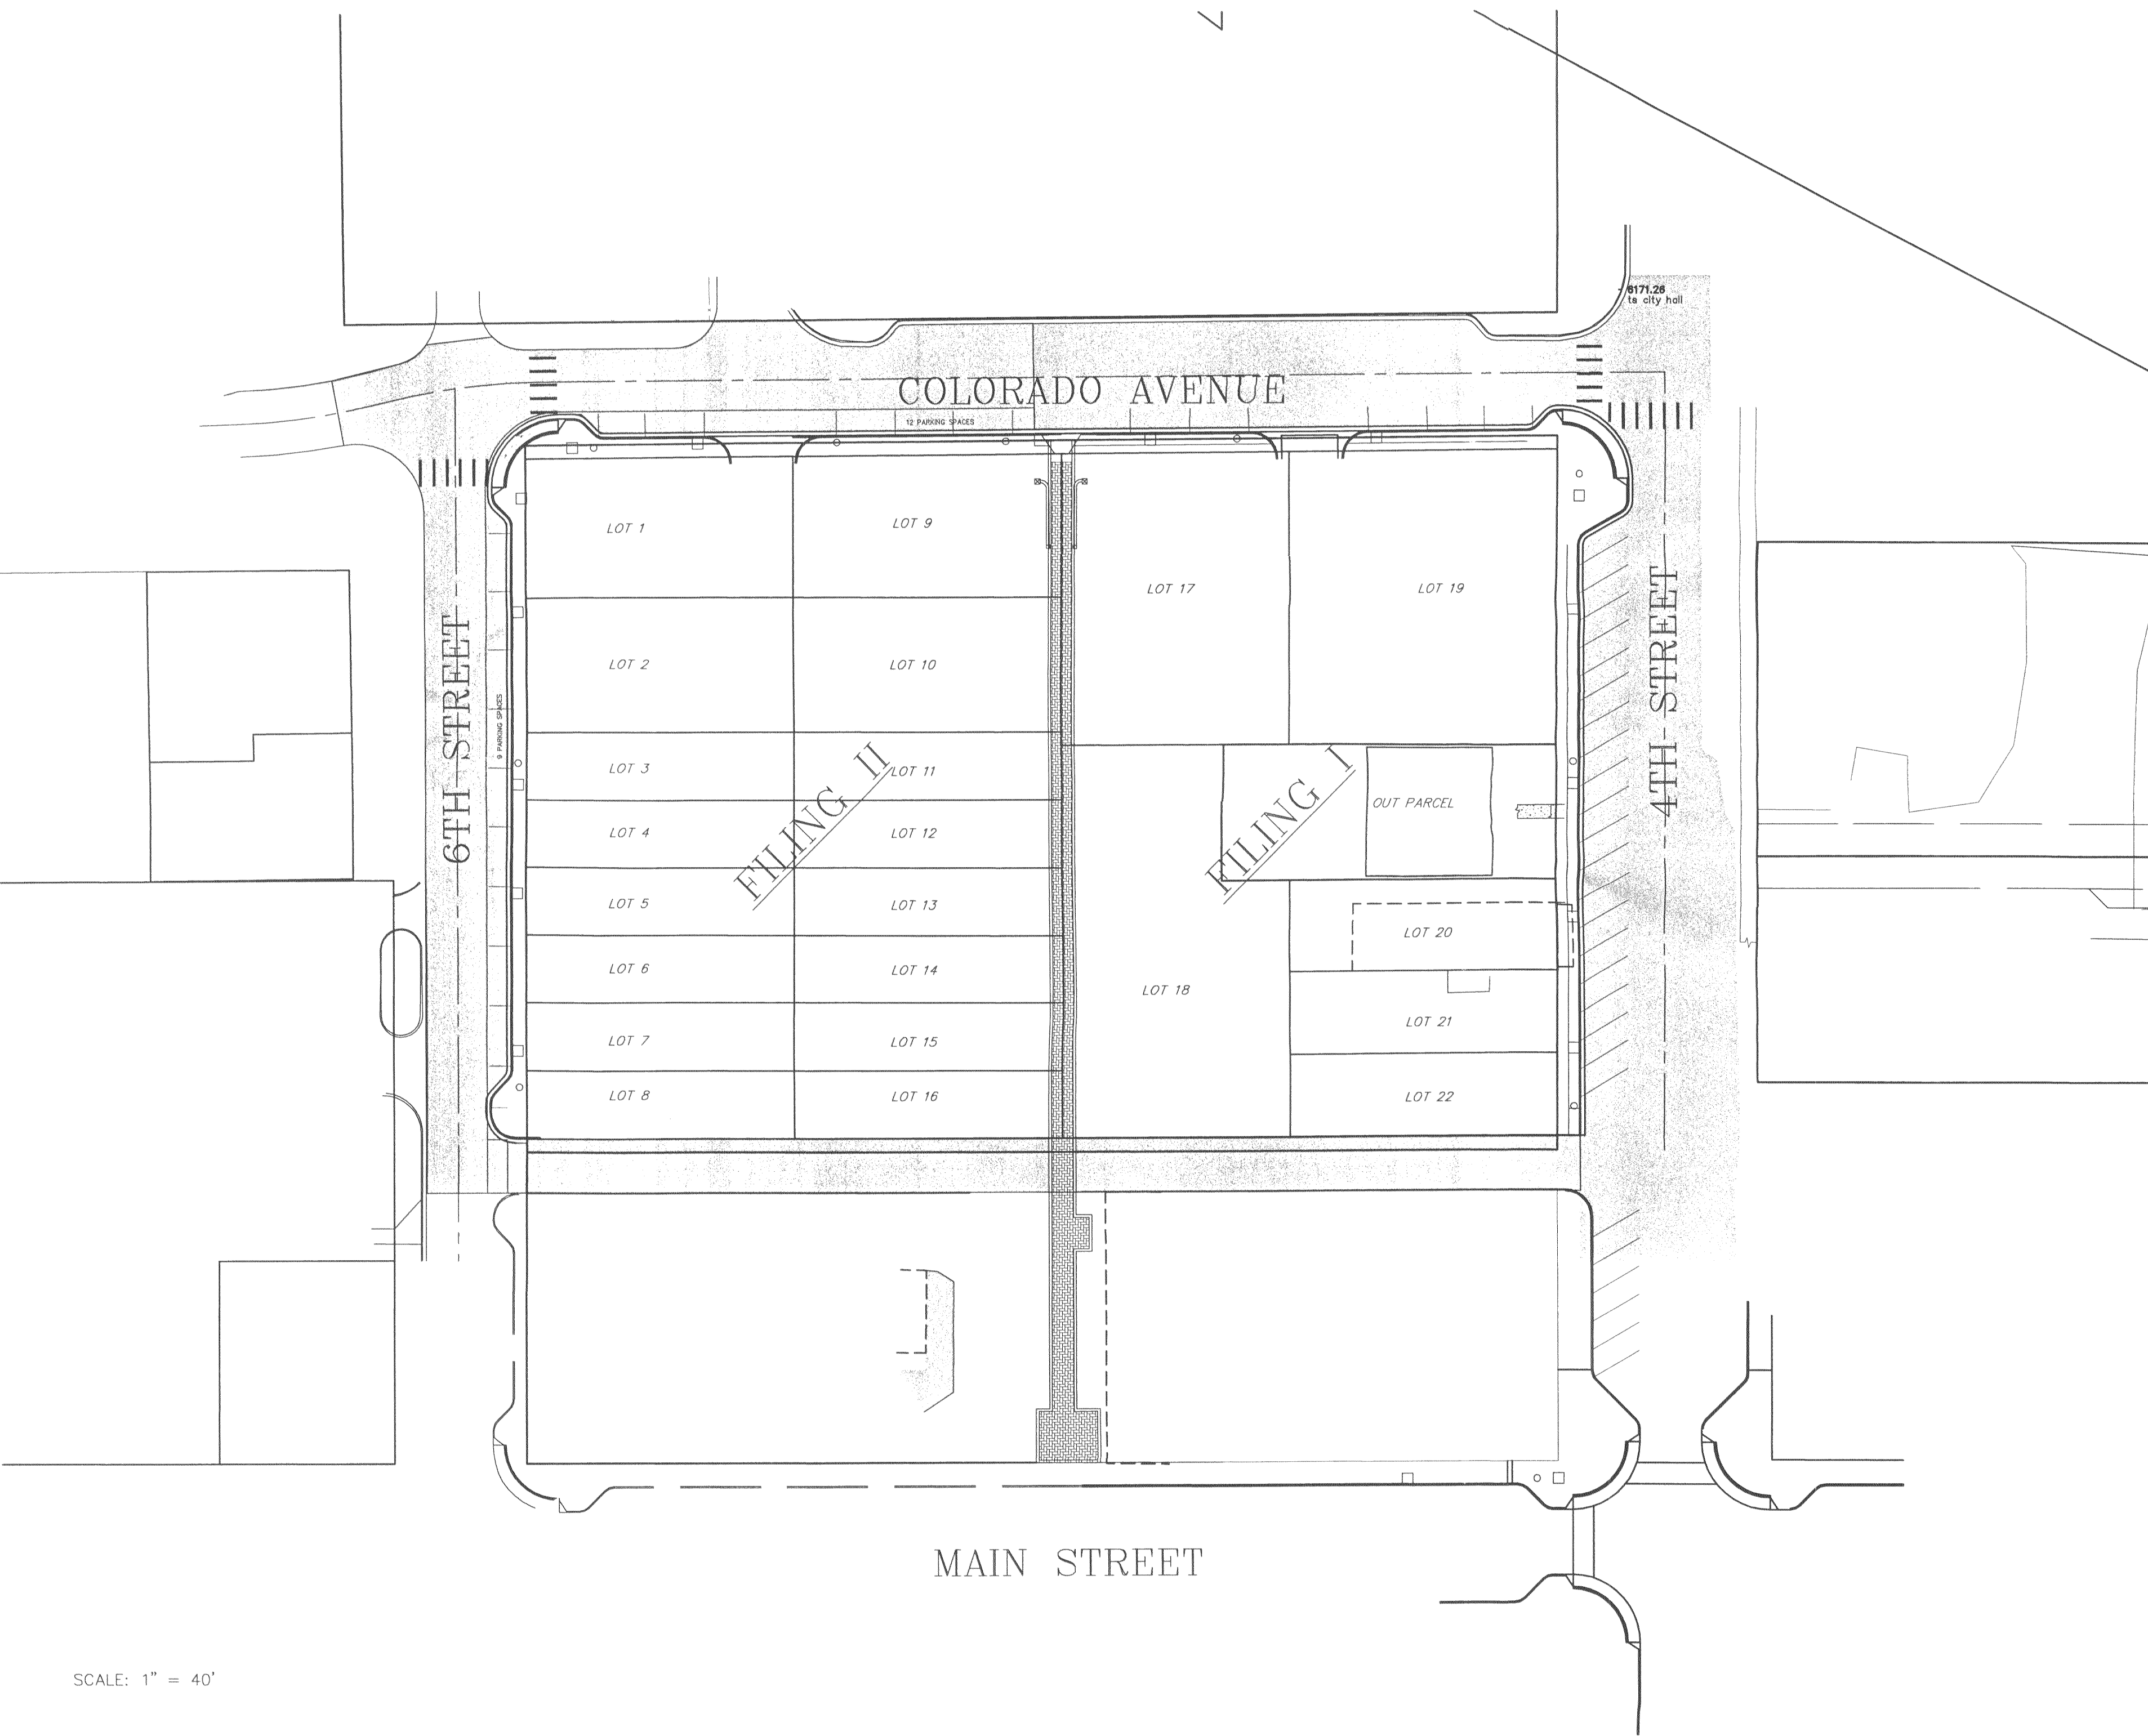

SCALE: 1" = 40'

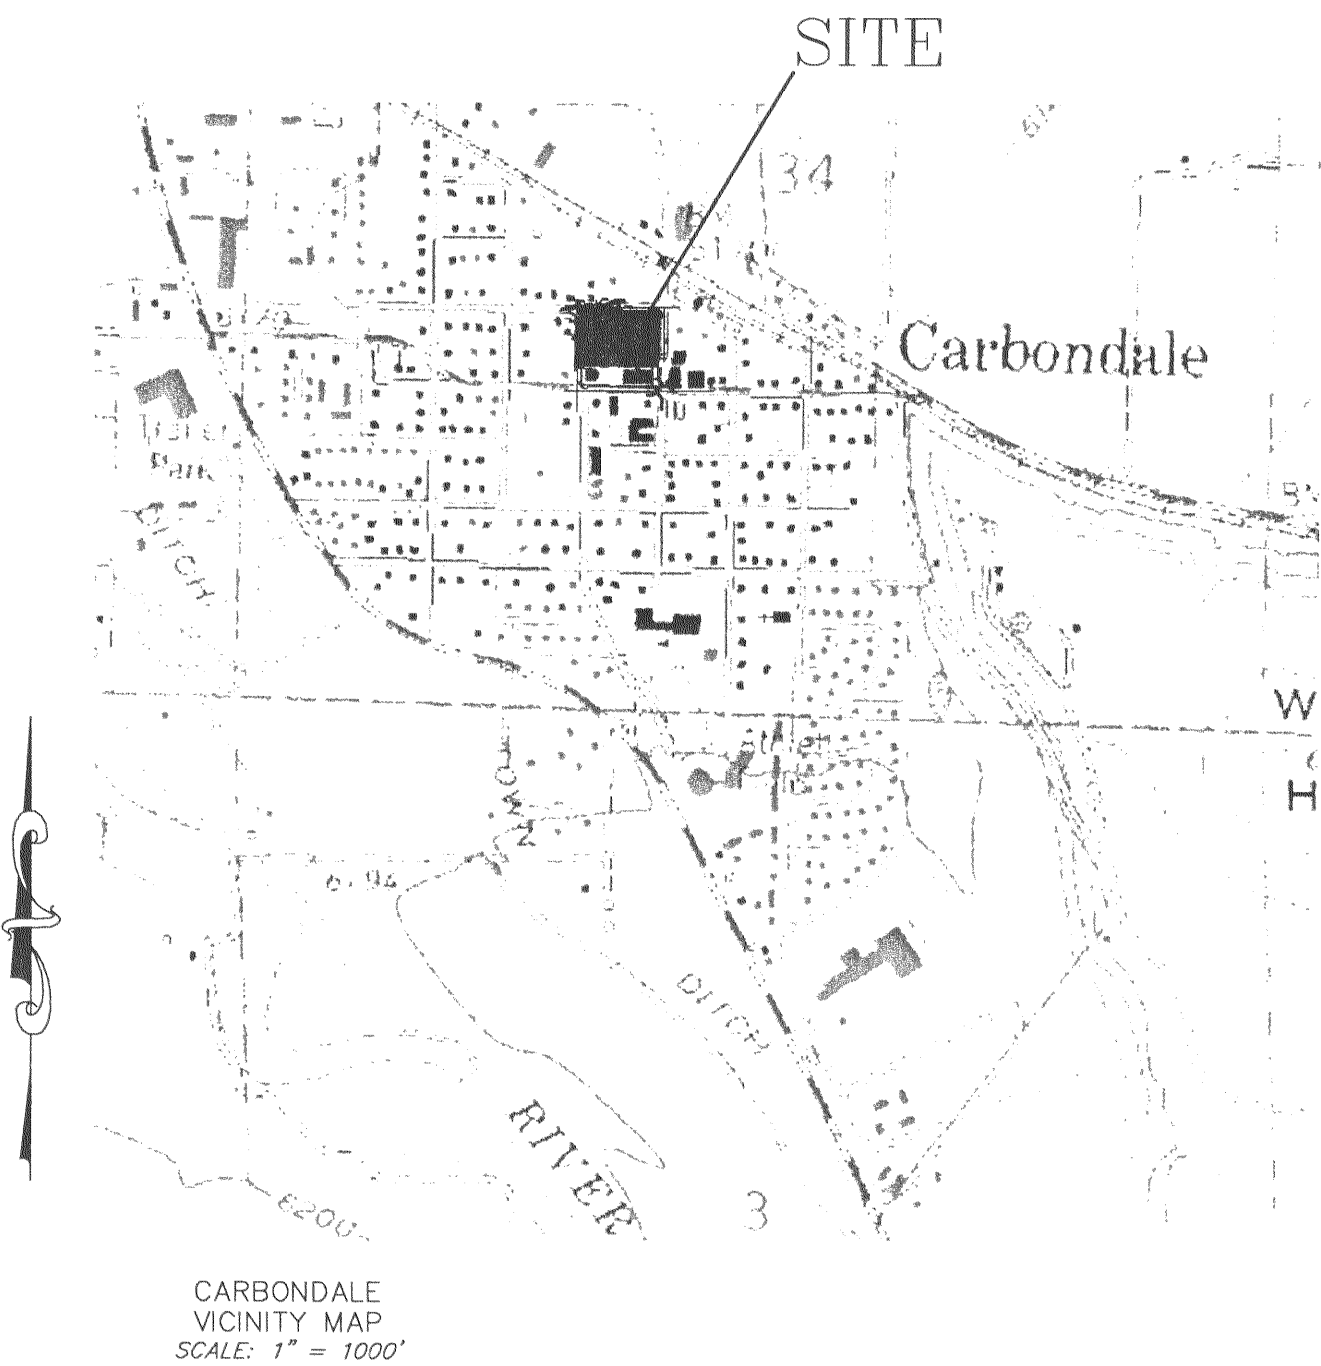

SHEET INDEX


SHEET NUMBER	TITLE
1	COVER SHEET
2	EXISTING CONDITIONS
3	SITE PLAN
4	GRADING AND DRAINAGE
5	MASTER UTILITY PLAN
6	SEWER PLAN & PROFILE
7	SEWER DETAILS
8	WATER DETAILS
9	PAVING & DRAINAGE DETAILS

FULLER REALTY PARTNERS, LLC

DEVELOPER
330 RIVERSIDE DRIVE
BASALT, COLORADO 81621
(970) 927-3199

SOPRIS ENGINEERING - LLC

CIVIL CONSULTANTS
502 MAIN STREET, SUITE A3
CARBONDALE, COLORADO 81623
(970) 704-0311

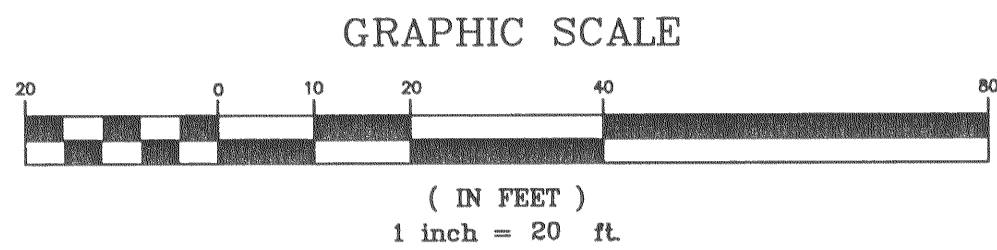

LEGEND


- S EXISTING SEWER LINE
- W EXISTING WATER LINE
- UG EXISTING UNDERGROUND GAS LINE
- UT EXISTING UNDERGROUND TELEPHONE LINE
- OE EXISTING OVERHEAD ELEC.
- UE EXISTING UNDERGROUND ELEC.
- U-E-T-C EXISTING UNDERGROUND ELEC.-TEL.-CAB
- EXISTING FIRE HYDRANT
- EXISTING WATER VALVE
- EXISTING POWER POLE
- EXISTING GUY ANCHOR
- EXISTING WATER MANHOLE
- EXISTING SEWER MANHOLE
- EXISTING SWITCH CABINET
- EXISTING TRANSFORMER
- EXISTING 1' CONTOUR
- EXISTING 5' CONTOUR

SURVEY NOTES

- 1.) DATE OF SURVEY: JANUARY, MARCH AND OCTOBER 2001.
- 2.) DATE OF PREPARATION: OCTOBER, 2003 SHOWING SITE AFTER CLEARIN AND DEMOLITION OF THE BANAZA TRAILER PARK.
- 3.) BASIS OF BEARING: ALL BEARINGS SHOWN HEREON ARE RELATIVE TO A BEARING OF N 90°57'00" W BETWEEN STREET CENTERLINE MONUMENTS FOUND IN PLACE AT THE INTERSECTION OF FOURTH STREET AND EUCLID AVENUE AND AT THE INTERSECTION OF EIGHTH STREET AND EUCLID AVENUE IN THE TOWN OF CARBONDALE, COLORADO.
- 4.) BASIS OF SURVEY: THE RECORDED PLATS OF THE BERRY EXEMPTION, BUNTING SUBDIVISION EXEMPTION, TOWN OF CARBONDALE TOWNSITE, WEAVERS ADDITION TO THE TOWN OF CARBONDALE, LAPPALA MAIN STREET SUBDIVISION AND SEVENTH STREET P.U.D., VARIOUS DOCUMENTS OF RECORD AND THE FOUND LOT/SUBDIVISION AND STREET MONUMENTS AS SHOWN OR NOTED HEREON.
- 5.) CONTOUR INTERVAL IS ONE (1) FOOT.
- 6.) THIS SURVEY DOES NOT CONSTITUTE A TITLE SEARCH BY SOPRIS ENGINEERING, LLC (SE) TO DETERMINE OWNERSHIP OR EASEMENTS OF RECORD. FOR ALL INFORMATION REGARDING EASEMENTS, RIGHTS-OF-WAY AND/OR TITLE OF RECORD, SE RELIED UPON DEEDS OF RECORD AND MONUMENTS LOCATED IN THE FIELD, AS SHOWN, RECORDED IN THE GARFIELD COUNTY RECORDS.

EXISTING CONDITIONS NOTES:

1. PHASE I IMPROVEMENTS SHOWN MAY OR MAY NOT BE COMPLETE AT TIME OF PHASE II SUBMITAL BUT ARE SHOWN FOR CLARIFICATION OF WORK TO BE DONE AS PART OF PHASE II.

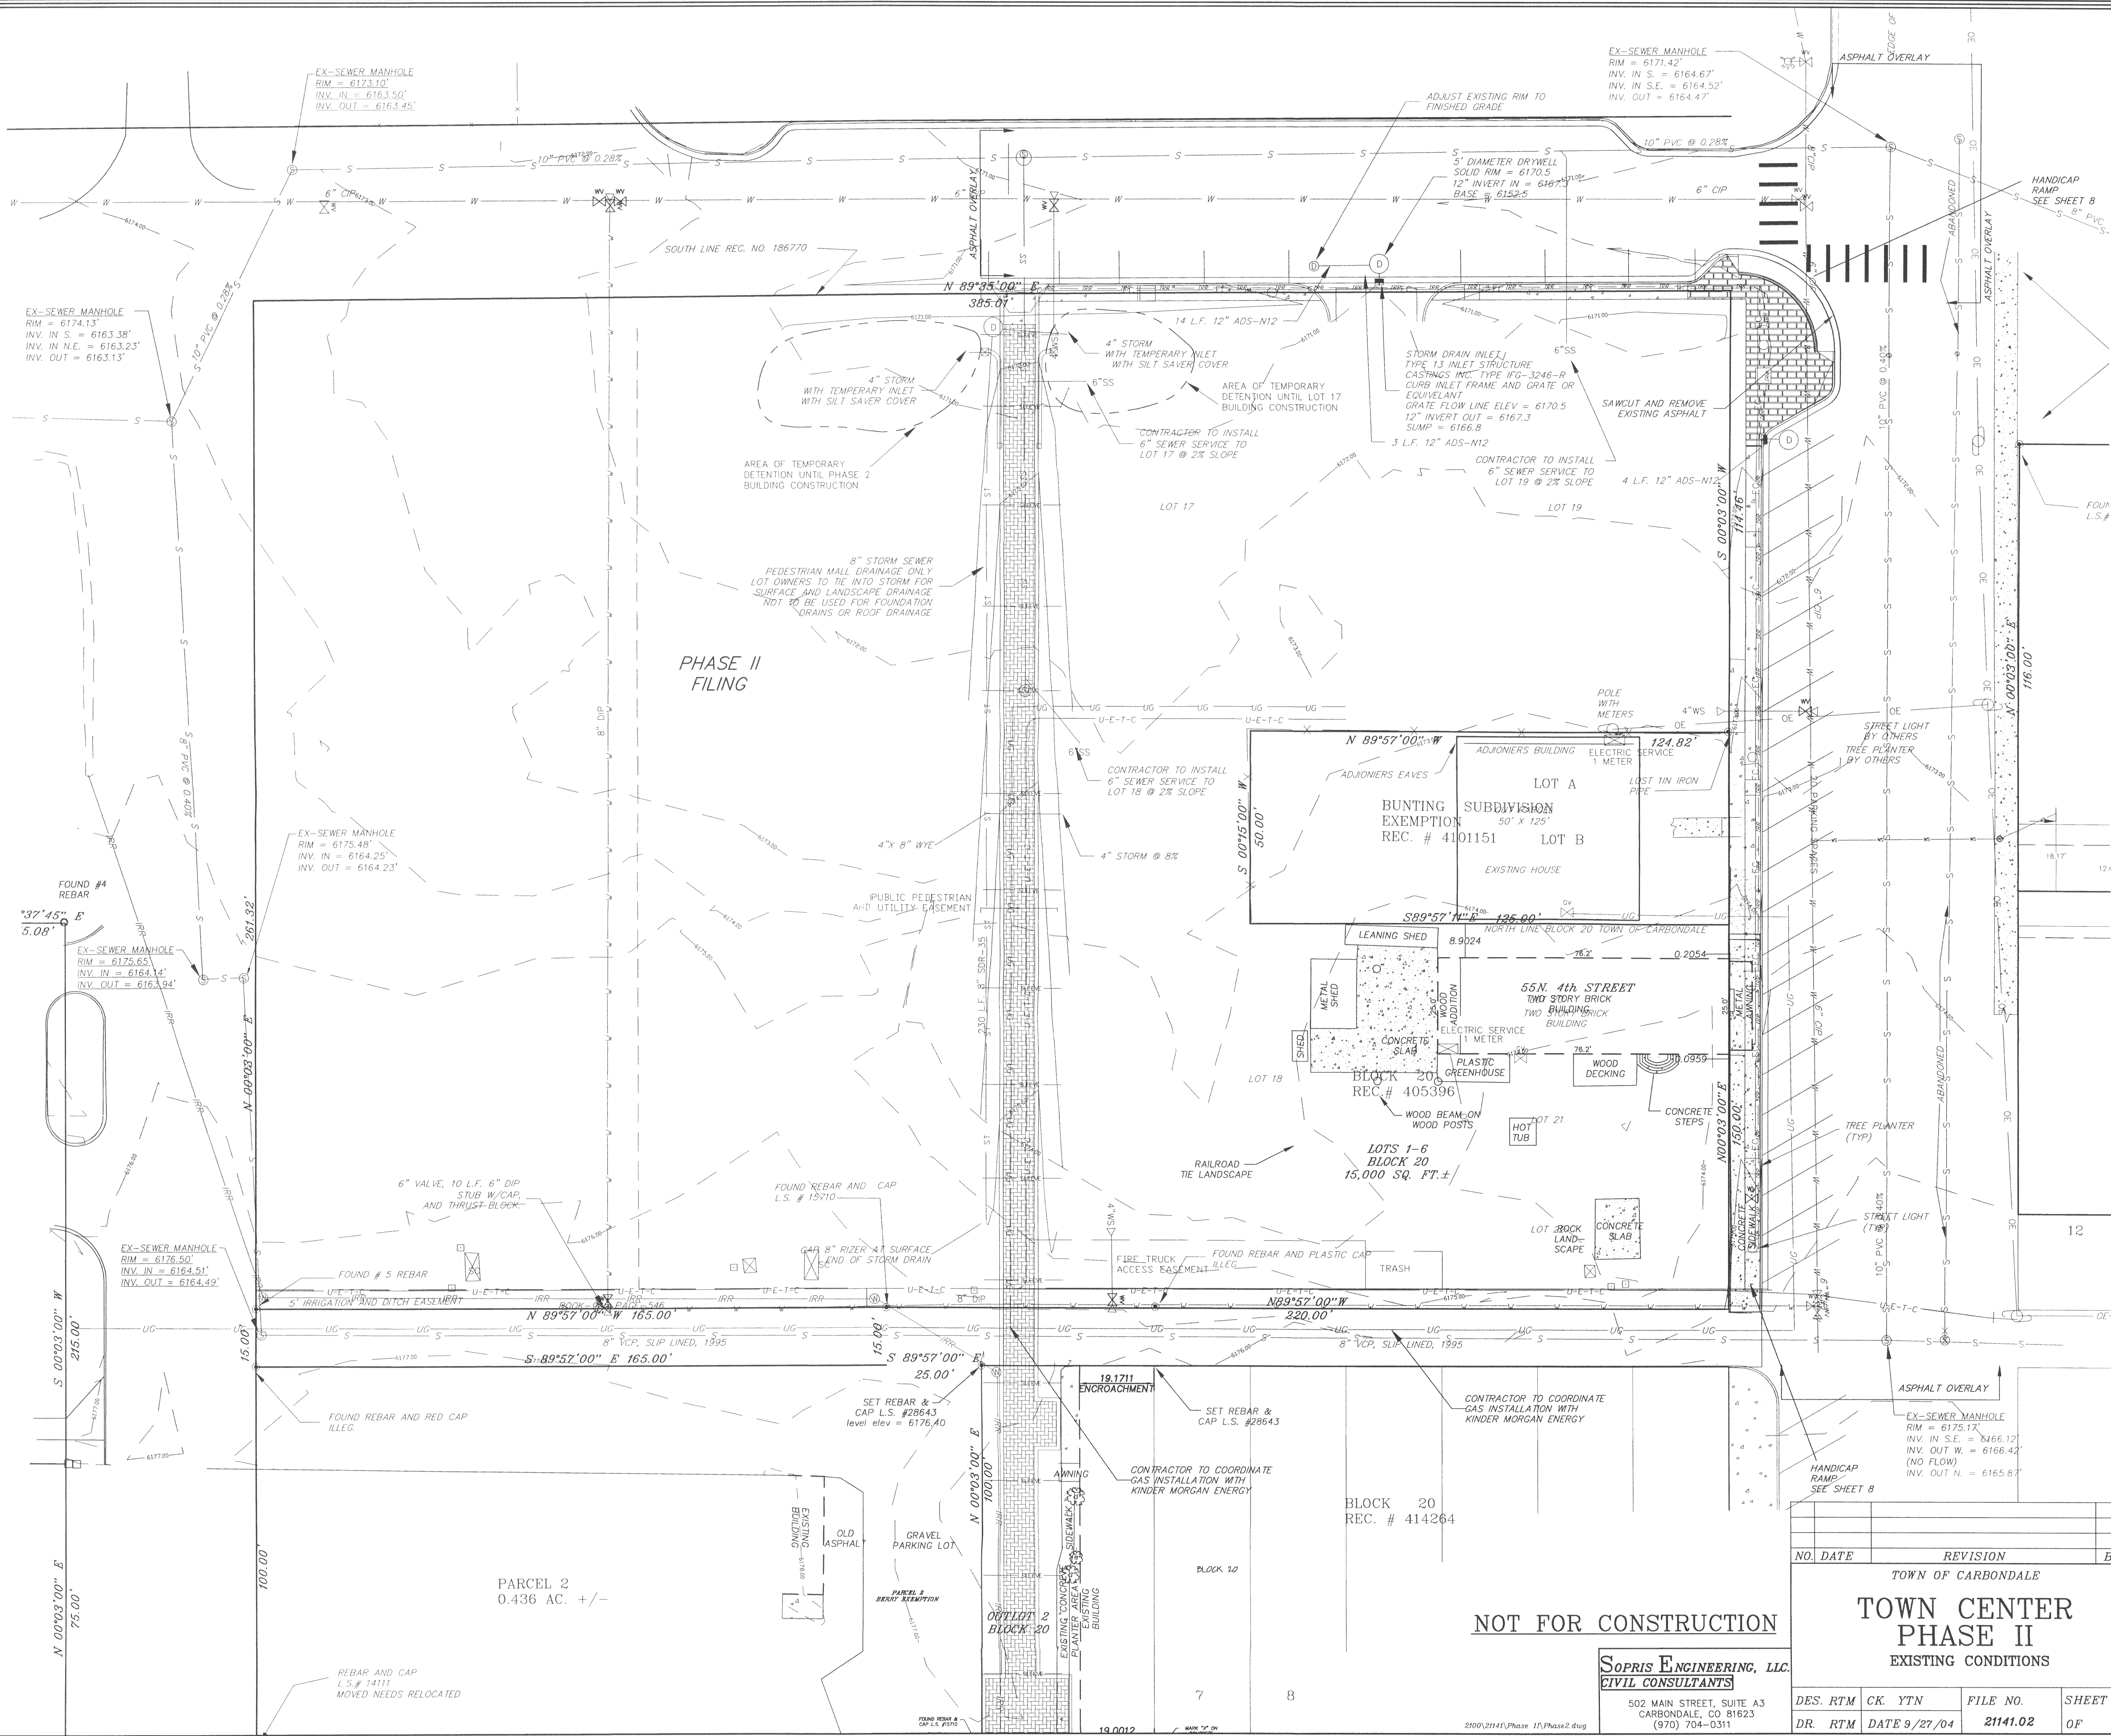


NOT FOR CONSTRUCTION

SOPRIS ENGINEERING, LLC
CIVIL CONSULTANTS

502 MAIN STREET, SUITE A3
CARBONDALE, CO 81623
(970) 704-0311


NO.	DATE	REVISION	BY
1	9/27/04	REVISED	RTM
2	9/27/04	REVISED	RTM
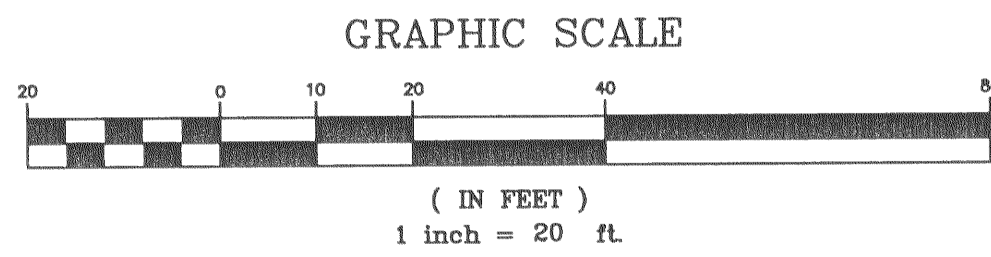

- LEGEND
- EXISTING SEWER MANHOLE
 - EXISTING 1" CONTOUR
 - EXISTING 5' CONTOUR
 - PROPOSED ASPHALT
 - PROPOSED WALK
 - PROPOSED SEWER MANHOLE
 - PROPOSED FIRE HYDRANT
 - PROPOSED STORM INLET STRUCTURE
 - PROPOSED DRYWELL

GENERAL NOTES:

- TOWN CENTER PHASE II SHALL PROVIDE FOR 43 OFF STREET PARKING SPACES.
- ALL STORM DRAINAGE FROM EACH LOT WHETHER FROM OPEN SPACE OR ROOF DRAINS SHALL BE RETAINED ON SITE.
- PHASE I IMPROVEMENTS SHOWN MAY OR MAY NOT BE COMPLETED AT TIME OF PHASE II SUBMITAL BUT ARE SHOWN FOR CLARIFICATION OF WORK TO BE DONE AS PART OF PHASE II.
- COLORADO AVENUE AND 6TH STREET TO BE OVERLAYED IN THE AREA INDICATED.

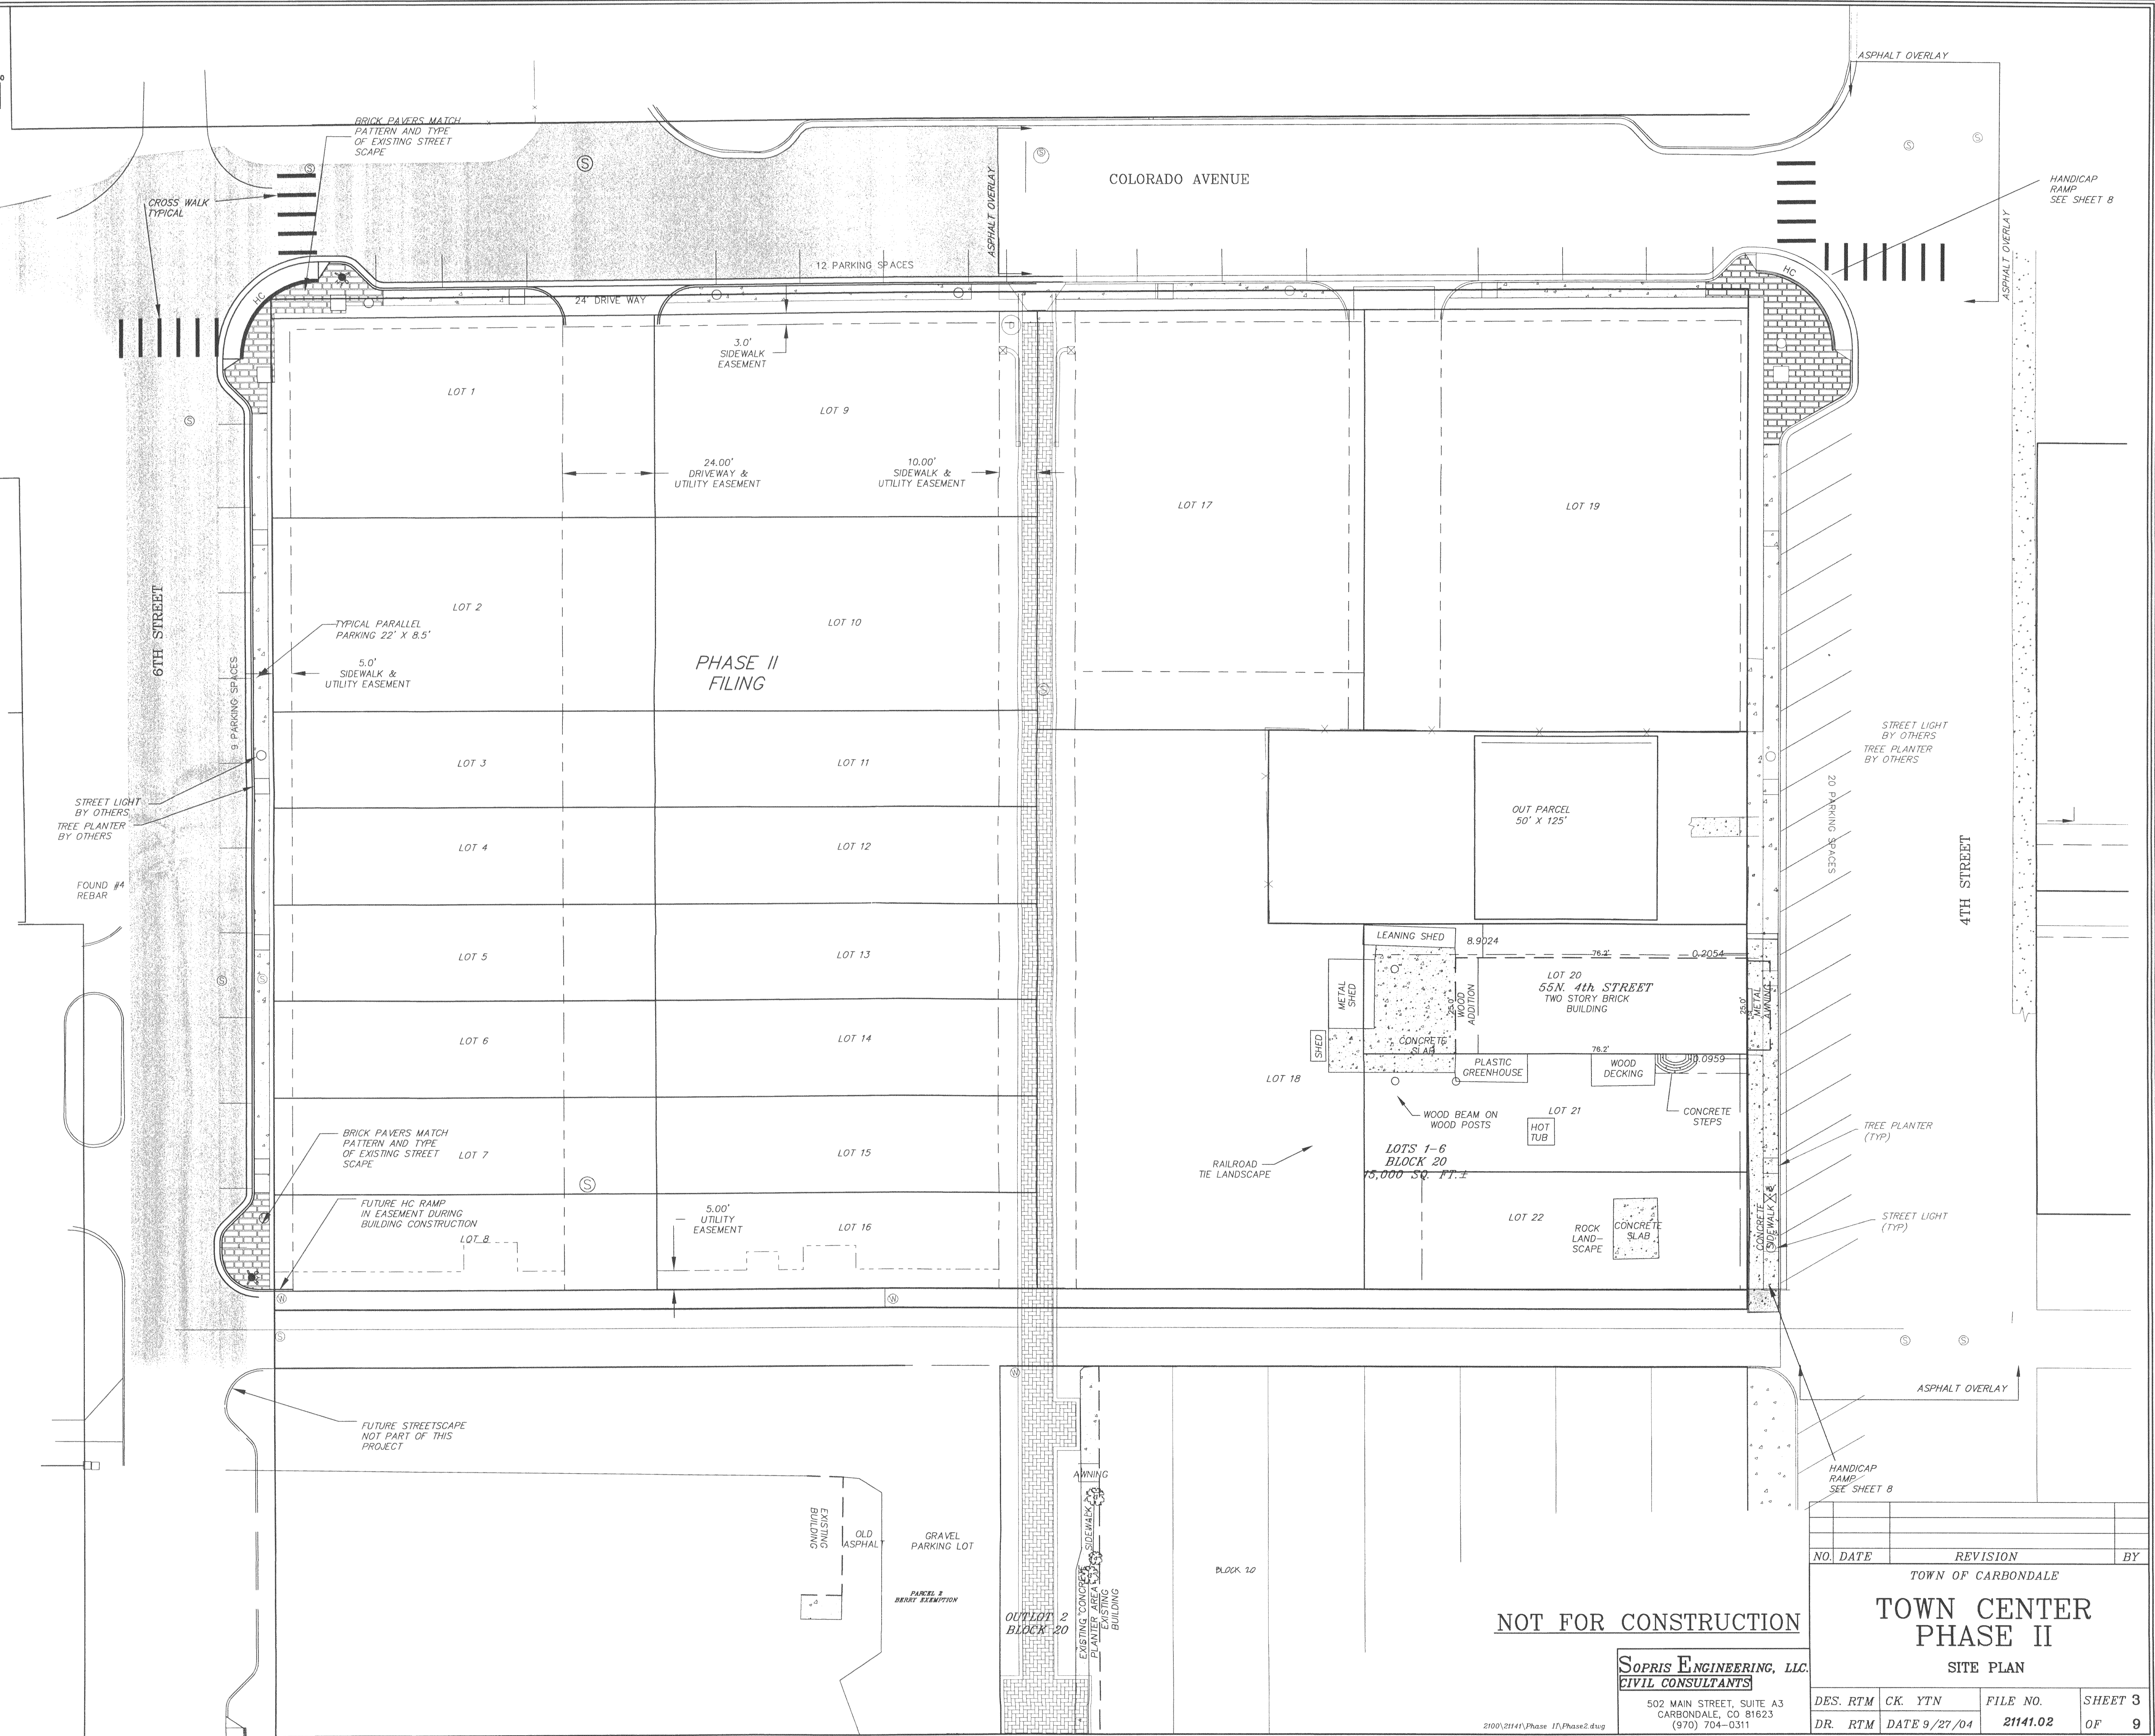


NOT FOR CONSTRUCTION

SOPRIS ENGINEERING, LLC.
CIVIL CONSULTANTS


502 MAIN STREET, SUITE A3
CARBONDALE, CO 81623
(970) 704-0311

NO.	DATE	REVISION		BY
TOWN OF CARBONDALE				
TOWN CENTER				
PHASE II				
SITE PLAN				
DES. RTM	CK. YTN	FILE NO.	SHEET 3	
DR. RTM	DATE 9/27/04	21141.02	OF 9	

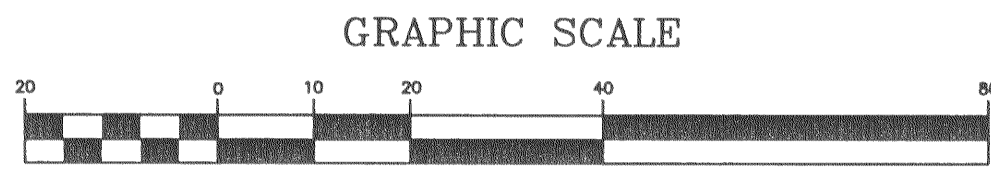

- LEGEND
- EXISTING SEWER MANHOLE
 - EXISTING 1' CONTOUR
 - EXISTING 5' CONTOUR
 - PROPOSED 1' CONTOUR
 - PROPOSED 5' CONTOUR
 - PROPOSED ASPHALT OVERLAY
 - PROPOSED SEWER MANHOLE
 - PROPOSED FIRE HYDRANT
 - PROPOSED STORM INLET STRUCTURE
 - PROPOSED DRYWELL


- GRADING AND DRAINAGE NOTES:
- 1) THE CONTRACTOR SHALL MAINTAIN CONTROL OVER DUST AND DIRT CARRIED FROM THE SITE ON TO ADJACENT PROPERTY AND STREETS. THE CONTRACTOR SHALL MAKE EVERY EFFORT TO AVOID SUCH CONTAMINATION AND SHALL WHEN NECESSARY CLEAN SURROUNDING STREETS TO MINIMIZE ACCUMULATION OF DIRT AND DEBRIS.
 - 2) THE CONTRACTOR SHALL CONTAIN HIS CONSTRUCTION OPERATIONS TO THE AREA WITHIN THE TOWN CENTER PHASE II AND ADJACENT RIGHT OF WAY. THE CONTRACTOR SHALL NOT OPERATE OUT SIDE THIS AREA WITHOUT THE PRIOR EXPRESSED CONSENT OF THE PROPERTY OWNERS.
 - 3) ANY DAMAGE TO PRIVATE PROPERTY BY THE CONTRACTOR OUTSIDE THESE LIMITS WITHOUT THE PERMISSION OF THE PRIVATE OWNERS WILL BE THE RESPONSIBILITY OF THE CONTRACTOR.
 - 4) ALL STORM DRAINAGE FROM EACH LOT WHETHER FROM OPEN SPACE OR ROOF DRAINS SHALL BE RETAINED ON SITE.
 - 5) CONTOUR INTERVAL SHOWN IS ONE FOOT.

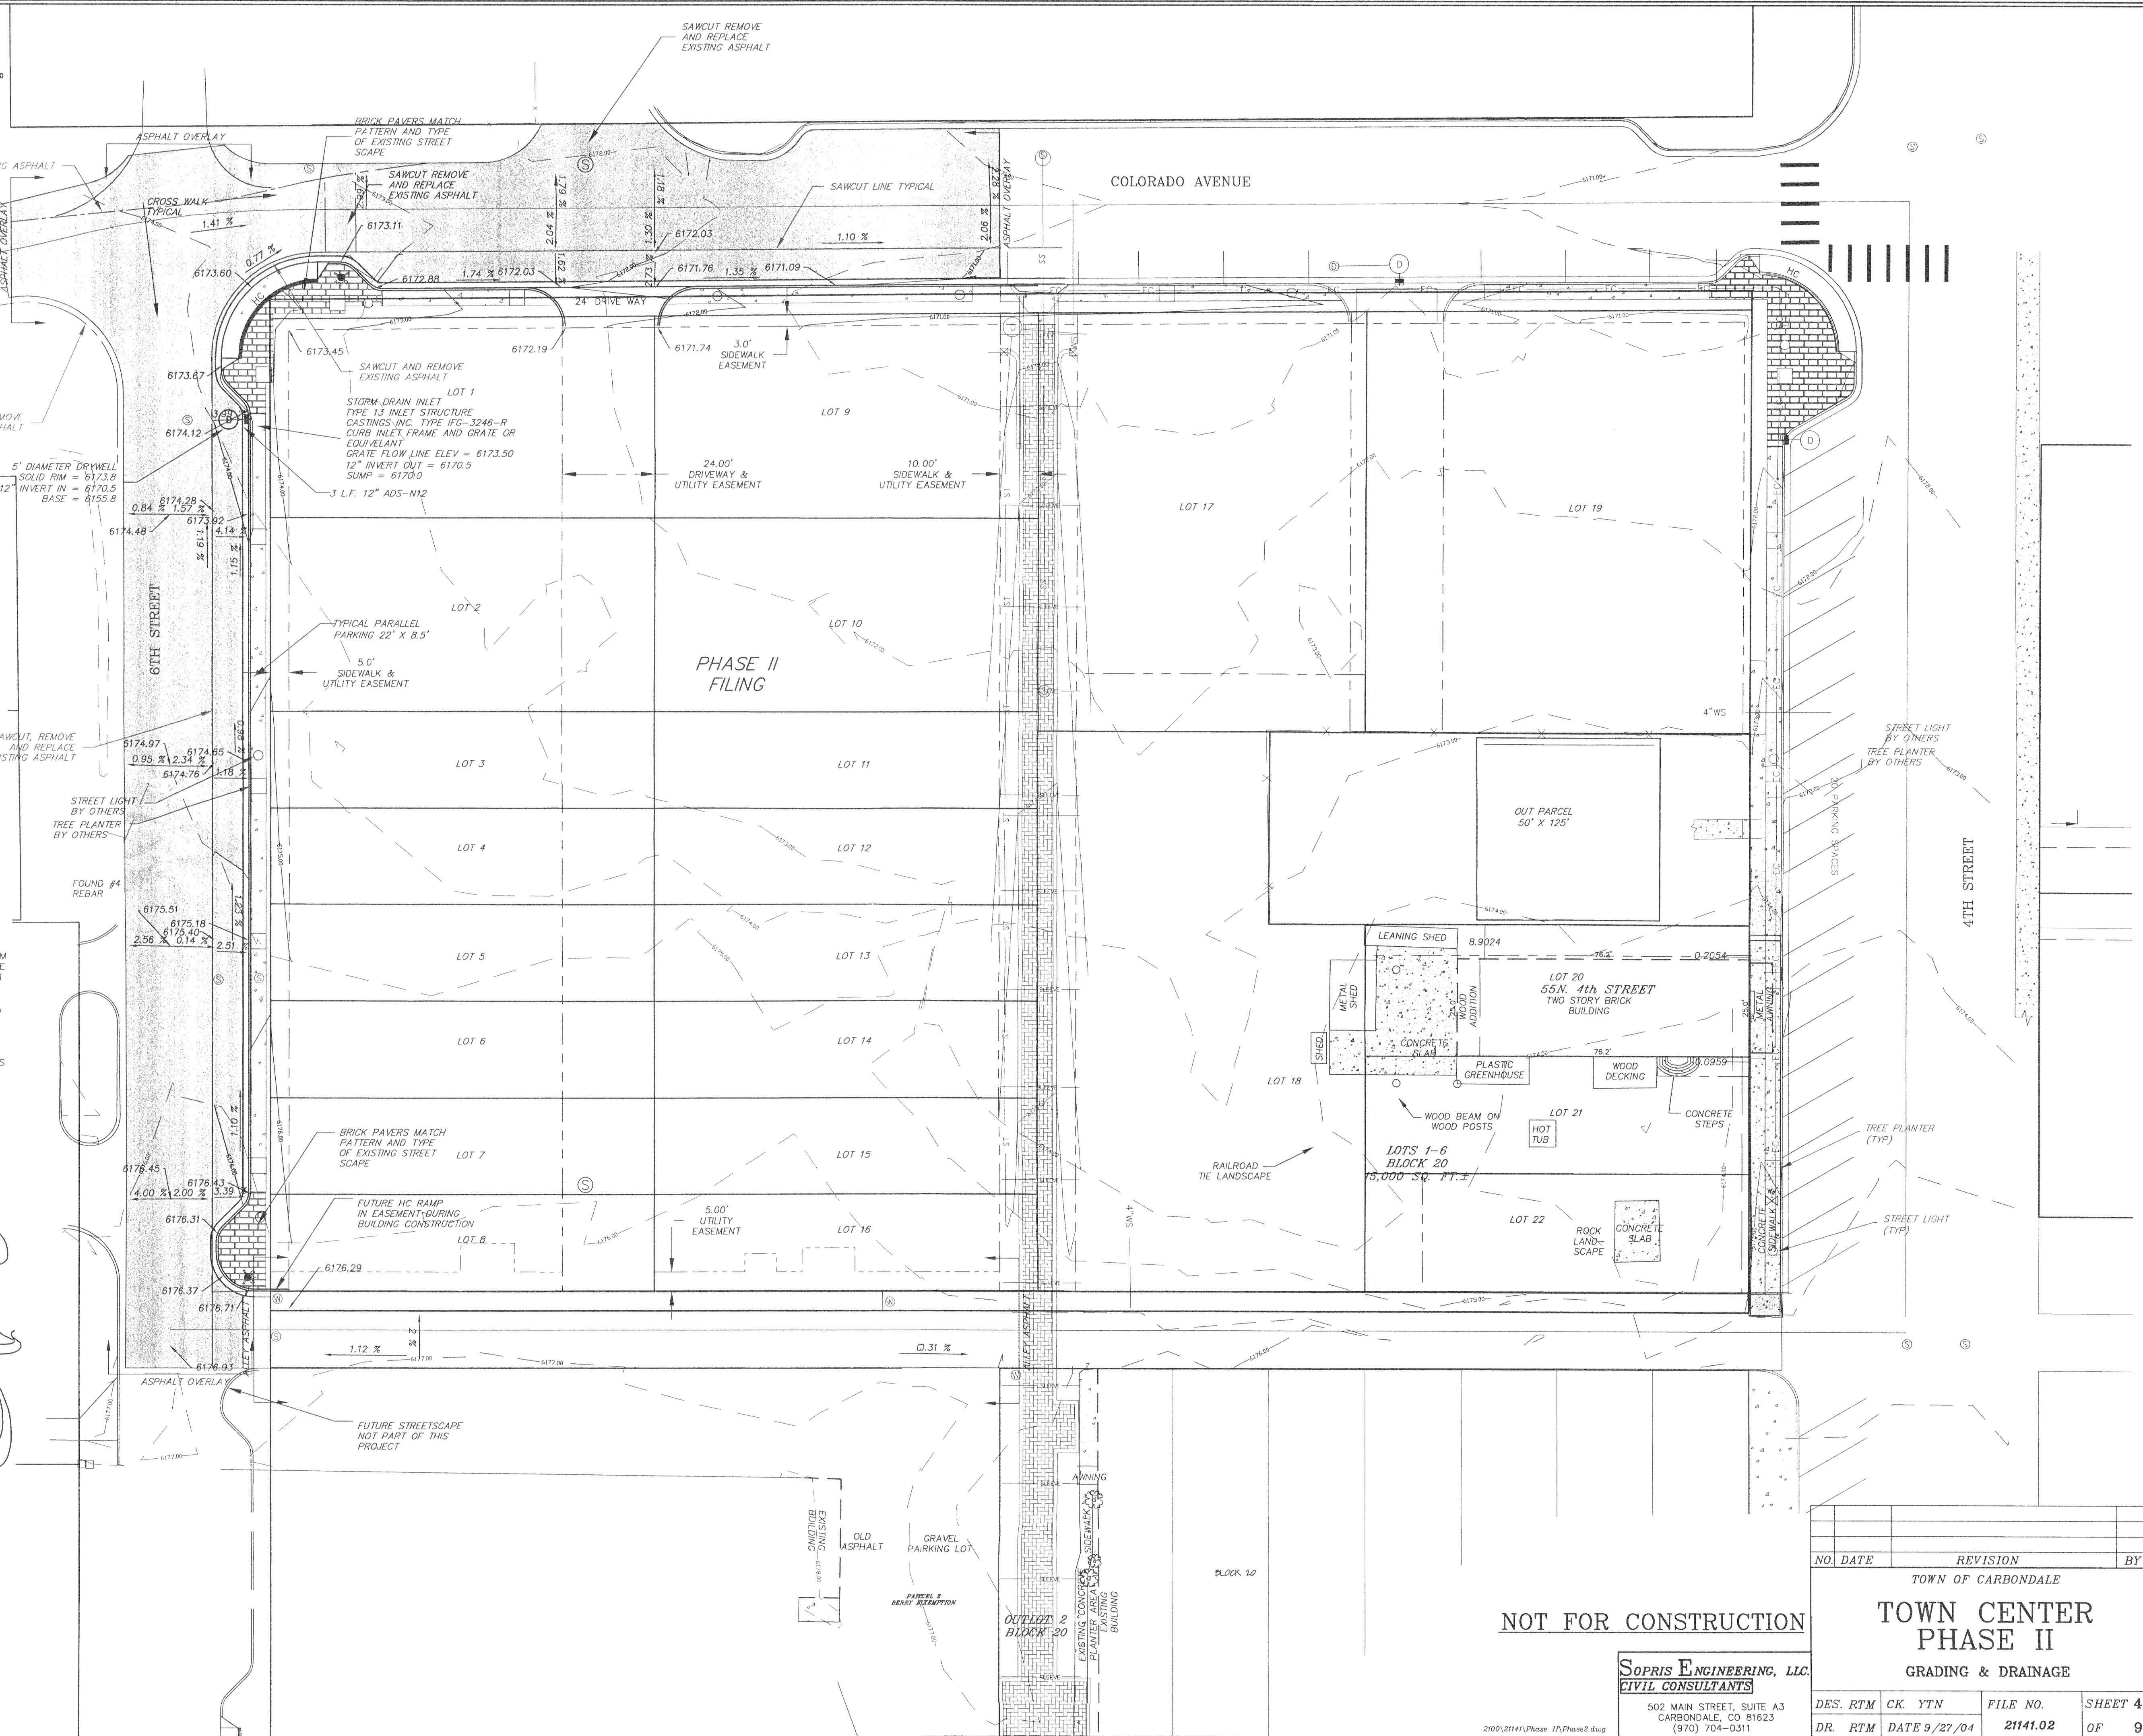

SOPRIS ENGINEERING, LLC.
CIVIL CONSULTANTS


502 MAIN STREET, SUITE A3
CARBONDALE, CO 81623
(970) 704-0311

NO.	DATE	REVISION	BY
TOWN OF CARBONDALE			
TOWN CENTER			
PHASE II			
GRADING & DRAINAGE			
DES. RTM	CK YTN	FILE NO.	SHEET 4
DR. RTM	DATE 9/27/04	21141.02	OF 9

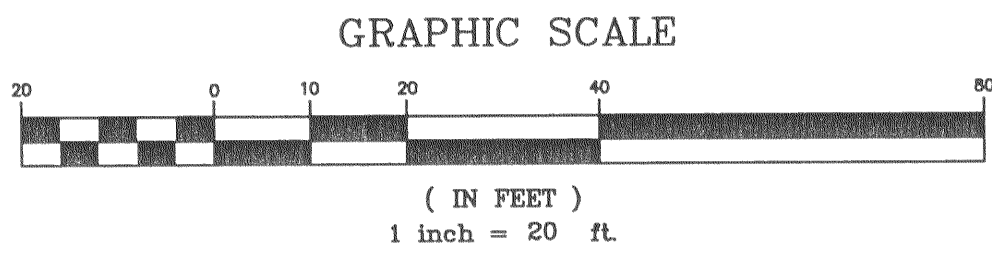

- LEGEND
- S — EXISTING SEWER LINE
 - W — EXISTING WATER LINE
 - UG — EXISTING UNDERGROUND GAS LINE
 - UT — EXISTING UNDERGROUND TELEPHONE LINE
 - OE — EXISTING OVERHEAD ELEC.
 - U-E-T-C — EXISTING UNDERGROUND ELEC.—TEL.—CAB.
 - WV — EXISTING FIRE HYDRANT
 - W — EXISTING WATER VALVE
 - W — EXISTING POWER POLE
 - W — EXISTING GUY ANCHOR
 - W — EXISTING WATER MANHOLE
 - W — EXISTING SEWER MANHOLE
 - — EXISTING 1' CONTOUR
 - — EXISTING 5' CONTOUR
 - — EXISTING ASPHALT
 - 8" W — PROPOSED WATER MAIN
 - 8" S — PROPOSED SEWER LINE
 - G — PROPOSED UNDERGROUND GAS LINE
 - E-T-C — PROPOSED UNDERGROUND ELECTRIC, TELEPHONE, CABLE
 - 3/4" W — PROPOSED WATER SERVICE
 - SS — PROPOSED SEWER SERVICE
 - WV — PROPOSED WATER VALVE
 - W — PROPOSED FIRE HYDRANT
 - W — PROPOSED ELECTRIC TRANSFORMER
 - W — PROPOSED DRYWELL
 - W — PROPOSED SEWER MANHOLE
 - — PROPOSED ASPHALT

- GENERAL UTILITY NOTES:
- EXISTING CONDITIONS BASED UPON IMPROVEMENT SURVEY BY SOPRIS ENGINEERING LLC.
 - ALL WATER MAINS SHALL BE INSTALLED WITH A 7'0" MINIMUM DEPTH OF COVER. SERVICES SHALL HAVE 7'0" DEPTH OF COVER. IF GRADE CONFLICTS OCCUR WITH EXISTING UTILITIES, THE PROPOSED WATER MAIN GRADE CAN BE VARIED PROVIDED THAT THE MINIMUM DEPTH OF COVER IS MAINTAINED.
 - SEWER SERVICE LINES FOR PHASE II TO BE INSTALLED WITH SADDLE AND WYE AT TIME IF BUILDING CONSTRUCTION. LINES SHALL BE INSTALLED WITH A 5'0" MINIMUM DEPTH OF COVER. IF GRADE CONFLICTS OCCUR WITH EXISTING UTILITIES AND COVER CANNOT BE MAINTAINED 2" OF BLUE BOARD INSULATION SHALL BE USED FOR EACH 2' OF INADEQUATE COVER.
 - MAINTAIN A DISTANCE OF 10 FEET BETWEEN WATER LINES AND SANITARY SEWER LINES (EDGE TO EDGE). IF THIS IS NOT POSSIBLE, THE ELEVATION OF THE CROWN OF THE SEWER SHOULD BE AT LEAST 18 INCHES BELOW THE INVERT OF THE WATER MAIN. IF NEITHER OF THESE ARE POSSIBLE, CONSTRUCTION SHALL BE DIRECTED BY THE ENGINEER.
 - THE CONTRACTOR SHALL INSURE THAT ADEQUATE BACK FLOW PREVENTERS HAVE BEEN INSTALLED ON ALL NEW WATER SERVICE CONNECTIONS.
 - ALL MAIN LINE AND HYDRANT VALVE BOXES LOCATED IN THE ASPHALT SHALL BE BROUGHT TO 1/4 INCH BELOW FINISH GRADE ELEVATIONS.
 - ALL UTILITIES, BOTH UNDERGROUND AND OVERHEAD, SHALL BE MAINTAINED IN CONTINUOUS SERVICE THROUGHOUT THE ENTIRE CONSTRUCTION PERIOD. THE CONTRACTOR SHALL BE RESPONSIBLE AND LIABLE FOR ANY DAMAGES TO, OR INTERRUPTION OF, SERVICES CAUSED BY THE CONSTRUCTION.
 - THE CONTRACTOR SHALL CONTAIN HIS CONSTRUCTION OPERATIONS TO THE SITE BOUNDARIES AND SPECIFIED RIGHT OF WAY. THE CONTRACTOR SHALL NOT OPERATE OUTSIDE THIS AREA WITHOUT THE PRIOR EXPRESSED CONSENT OF THE OWNER OR DEVELOPMENT REPRESENTATIVES.
 - THE CONTRACTOR IS TO NOTIFY WATER USERS 24 HOURS IN ADVANCE OF ANY WATER SHUT DOWN. MORE NOTICE MAY BE REQUIRED FOR MAJOR CONNECTIONS.
 - ALL WATER LINE CONSTRUCTION SHALL BE IN ACCORDANCE WITH THE RULES AND REGULATIONS OF TOWN OF CARBONDALE WATER DEPARTMENT.
 - ALL SEWER LINE CONSTRUCTION SHALL BE IN ACCORDANCE WITH THE RULES AND REGULATIONS OF THE TOWN OF CARBONDALE.
 - SEWER TAP LOCATIONS TO BE MARKED WITH REBAR PINS AND SURVEYED. INSTALL PAINTED STEEL FENCE POST AT END OF EACH SEWER SERVICE LINE TO BE INSTALLED DURING CONSTRUCTION.
 - NEW WATER AND SANITARY LINES SHALL BE PRESSURED TESTED.

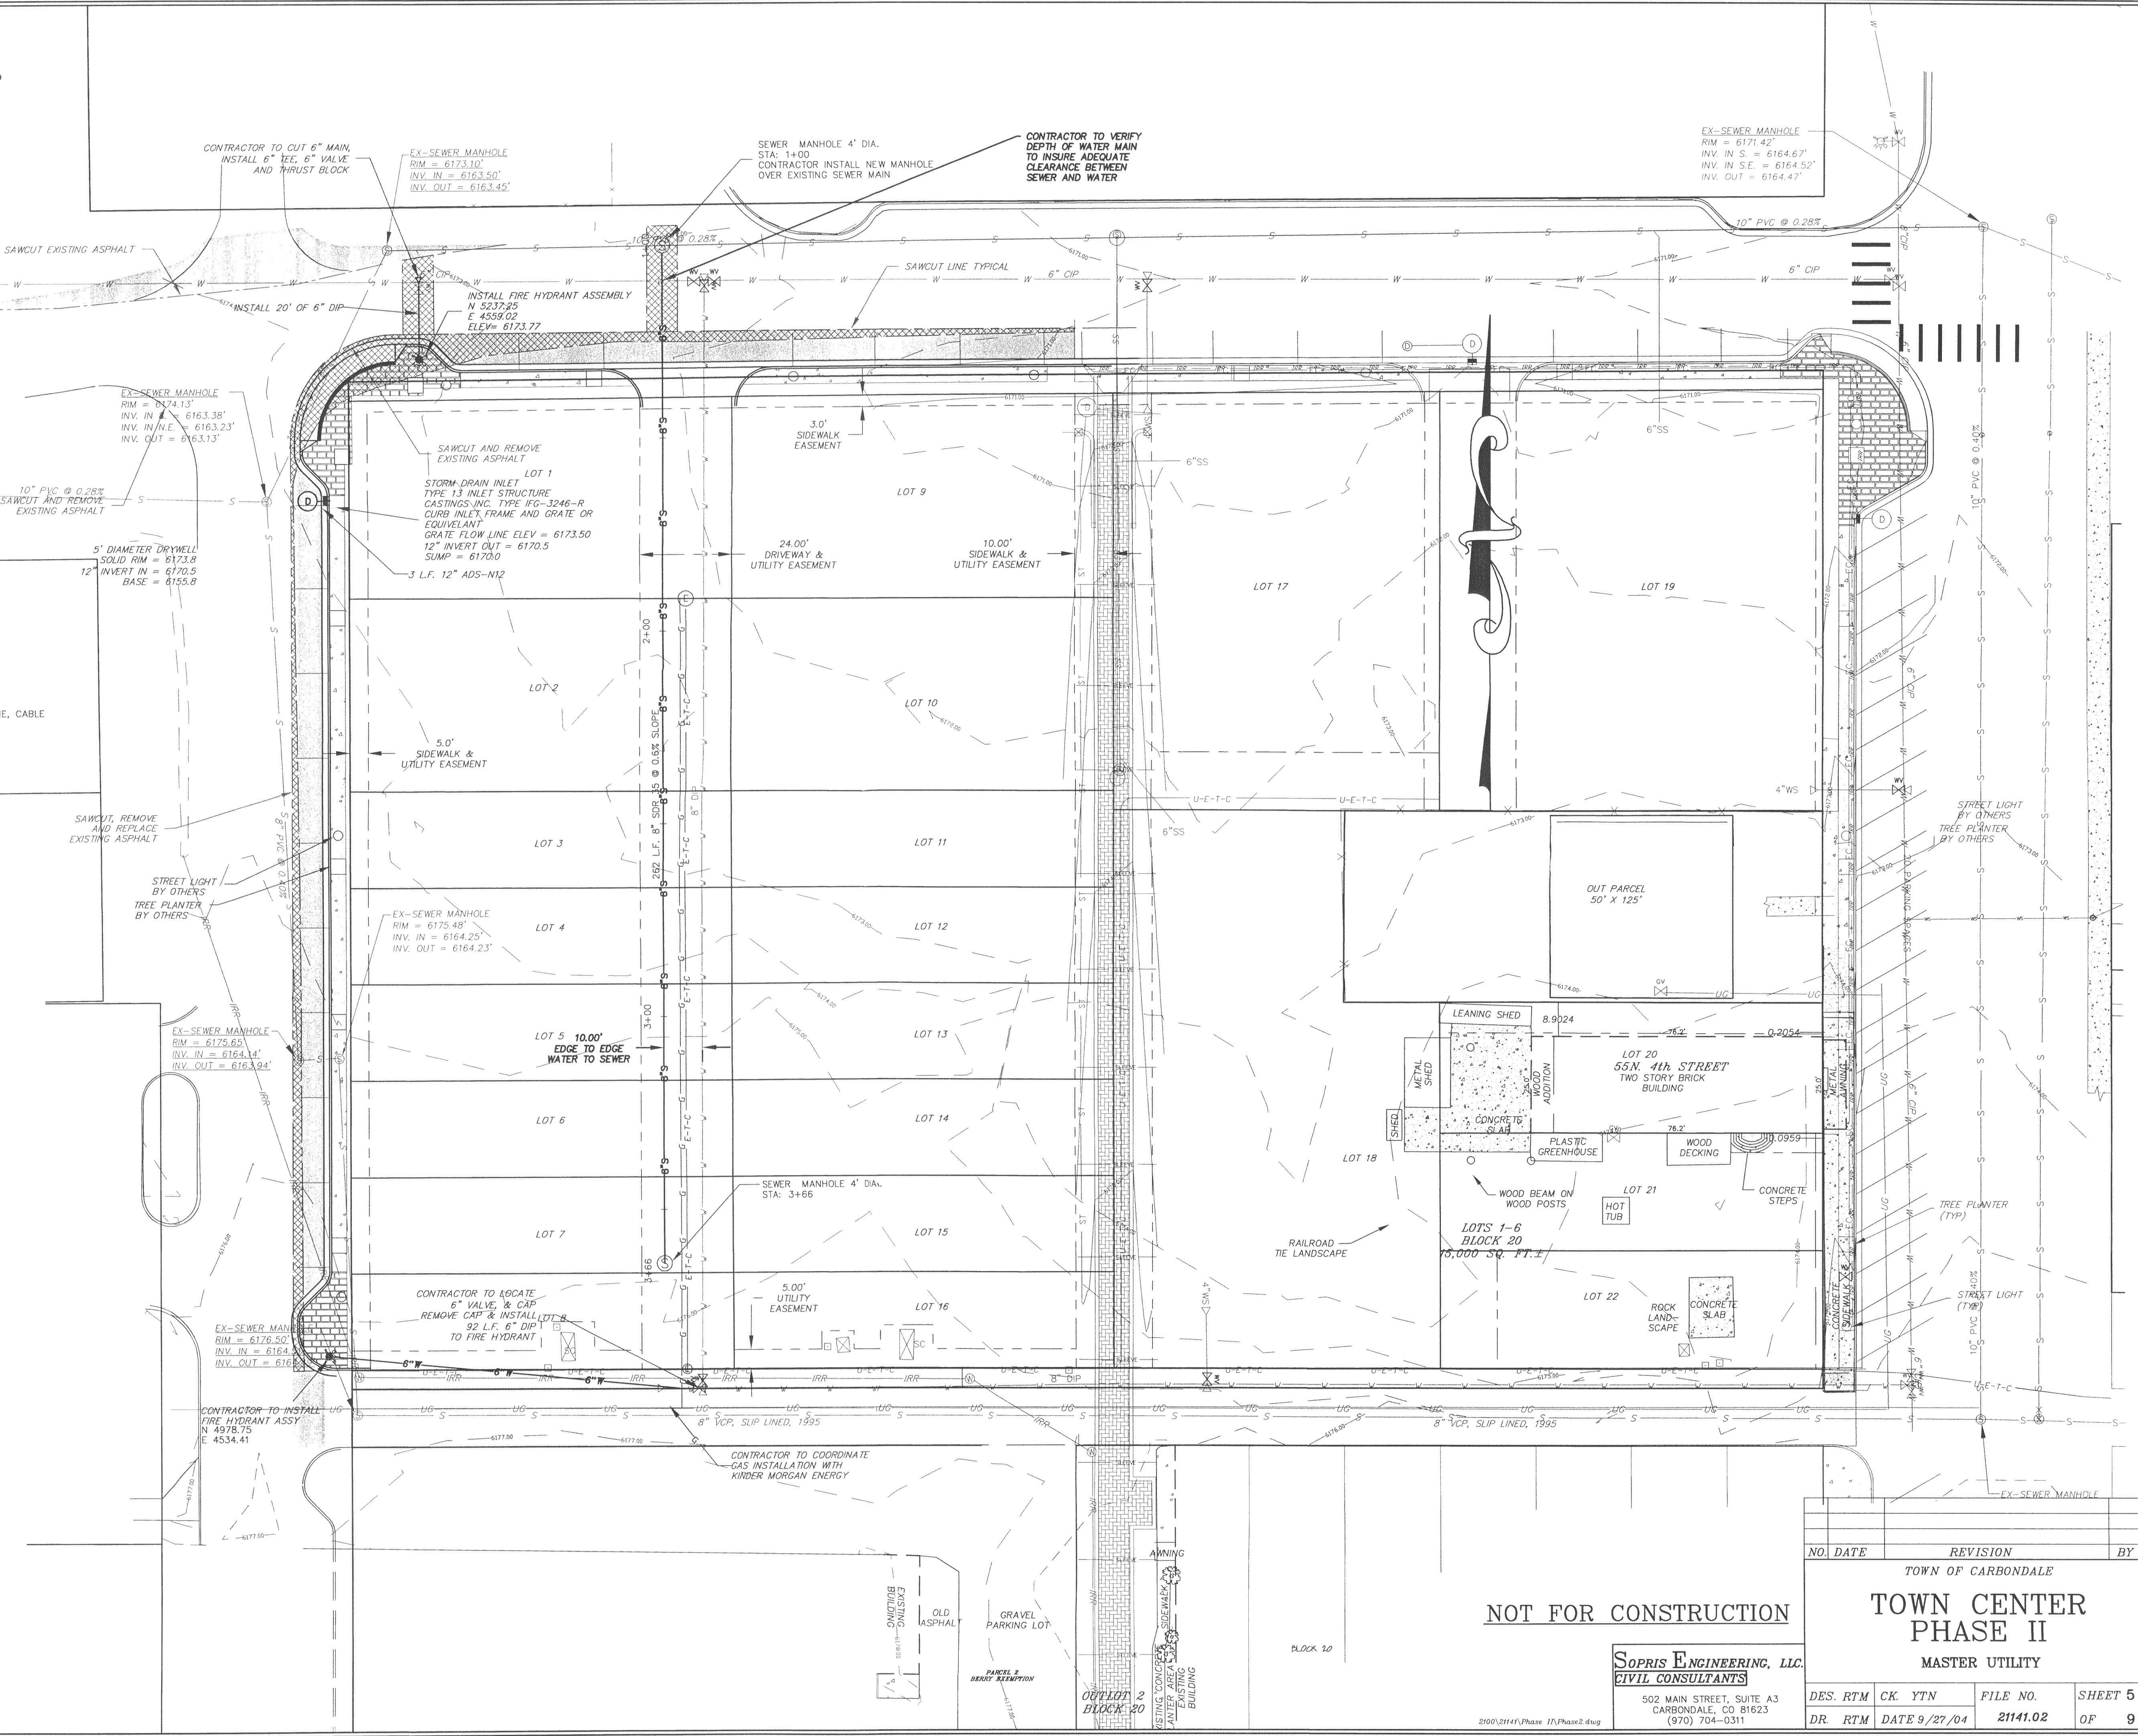


NOT FOR CONSTRUCTION


SOPRIS ENGINEERING, LLC.
CIVIL CONSULTANTS


502 MAIN STREET, SUITE A3
CARBONDALE, CO 81623
(970) 704-0311

NO. DATE		REVISION	BY
TOWN OF CARBONDALE			
TOWN CENTER			
PHASE II			
MASTER UTILITY			
DES. RTM	CK. YTN	FILE NO.	SHEET 5
DR. RTM	DATE 9/27/04	21141.02	OF 9

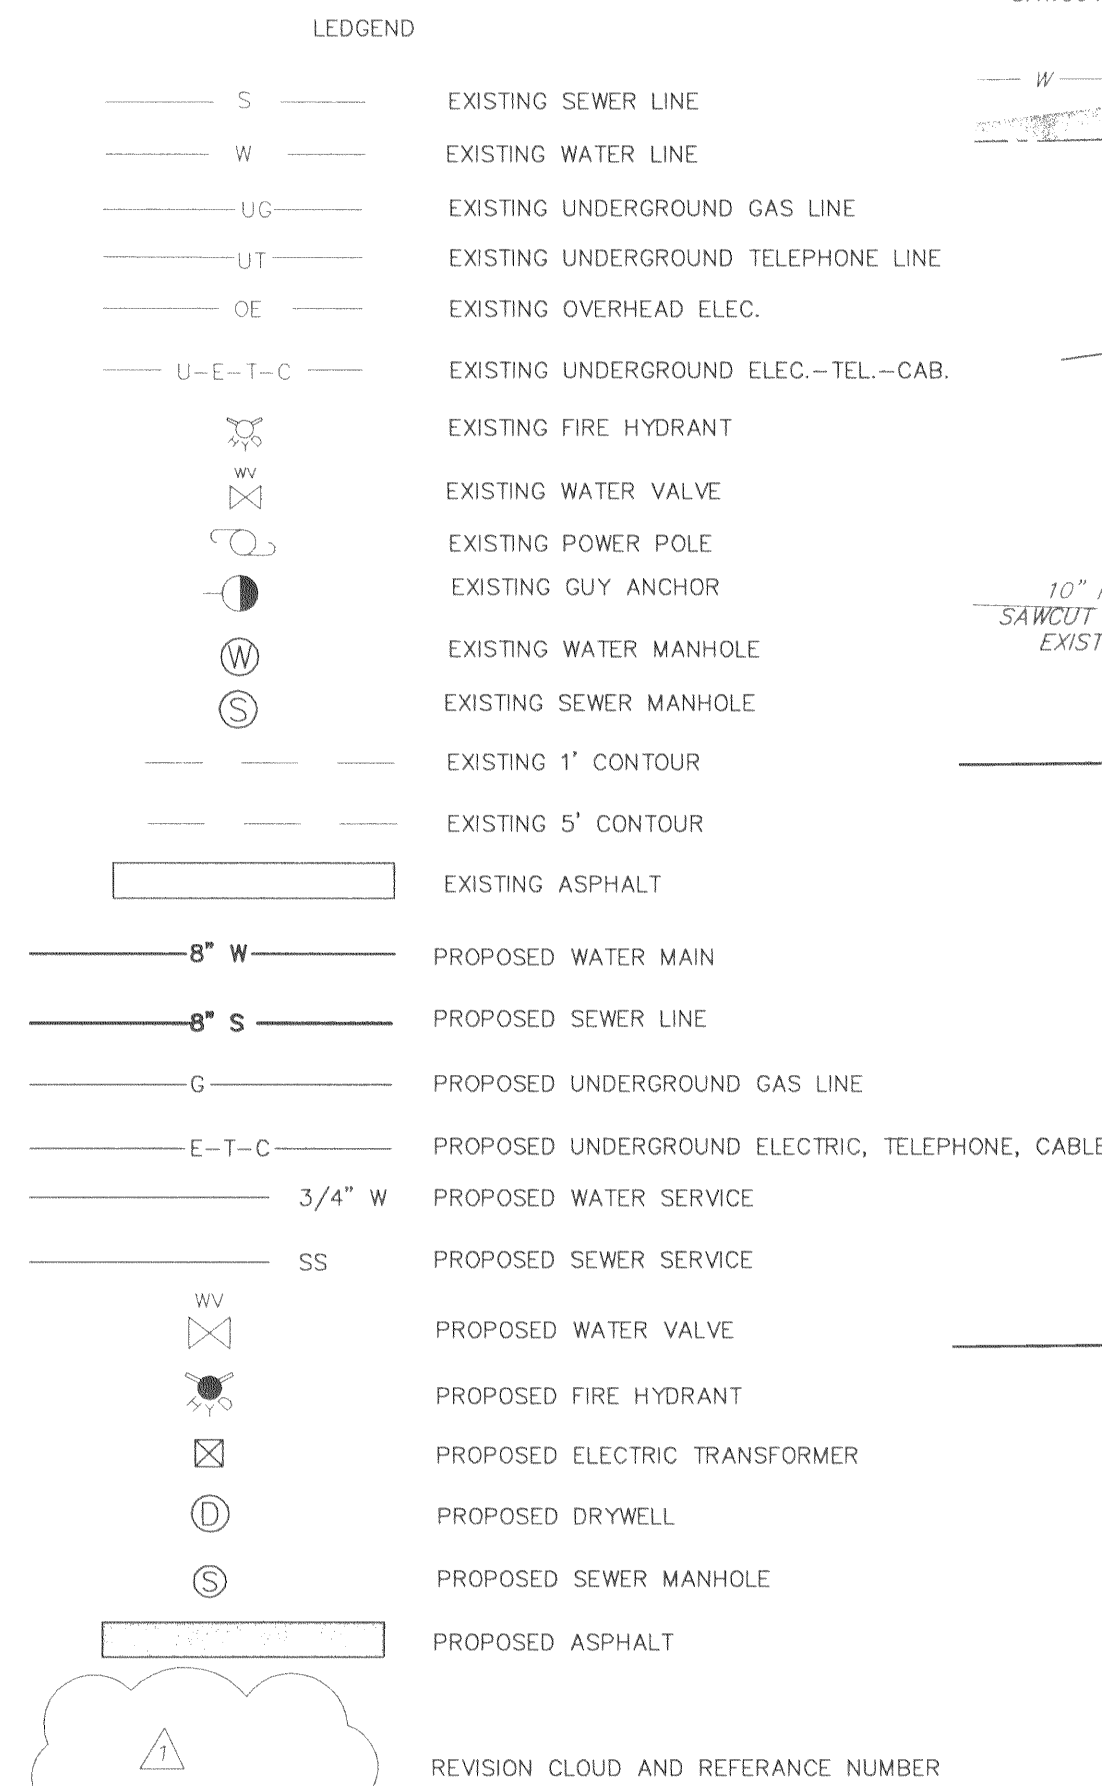


11. THE TOWN ENGINEER SHALL HAVE THE POWER AND REGULATIONS OF THE TOWN OF CARBONDALE.
12. SEWER TAP LOCATIONS TO BE MARKED WITH REBAR PINS AND SURVEYED. INSTALL PAINTED STEEL FENCE POST AT END OF EACH SEWER SERVICE LINE TO BE INSTALLED DURING CONSTRUCTION.
13. NEW WATER AND SANITARY LINES SHALL BE PRESSURED TESTED.

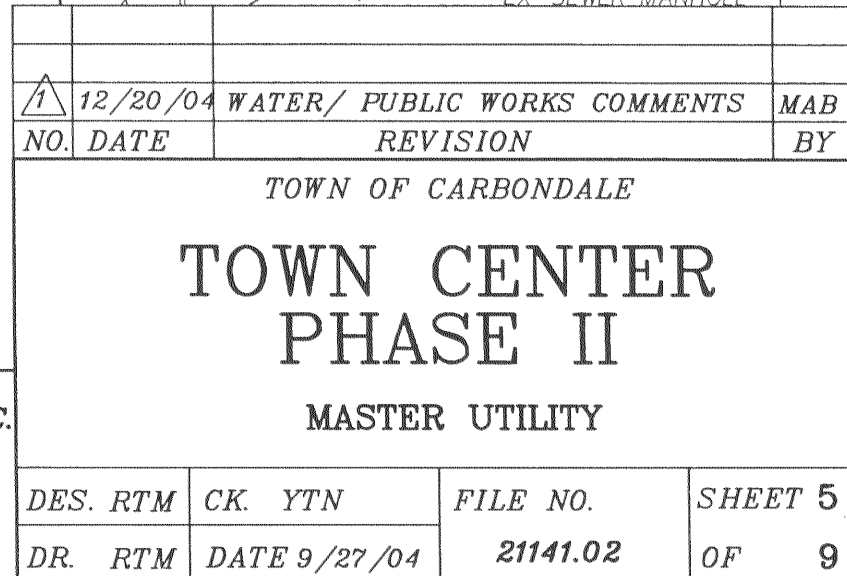

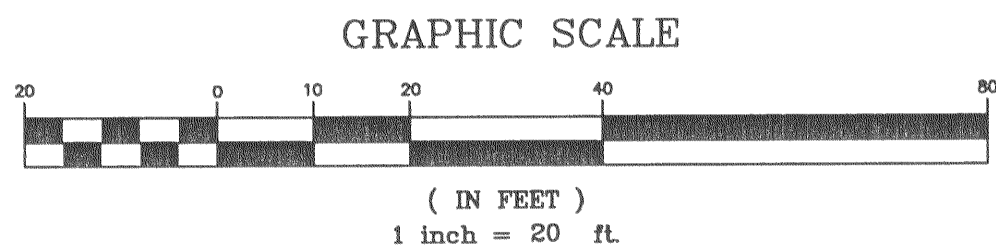


LEGEND

— S —	EXISTING SEWER LINE
— W —	EXISTING WATER LINE
— UG —	EXISTING UNDERGROUND GAS LINE
— UT —	EXISTING UNDERGROUND TELEPHONE LINE
— OE —	EXISTING OVERHEAD ELEC.
— U-E-T-C —	EXISTING UNDERGROUND ELEC.—TEL.—CAB.
	EXISTING FIRE HYDRANT
	EXISTING WATER VALVE
	EXISTING POWER POLE
	EXISTING GUY ANCHOR
	EXISTING WATER MANHOLE
	EXISTING SEWER MANHOLE
---	EXISTING 1' CONTOUR
---	EXISTING 5' CONTOUR
— 8" W —	PROPOSED WATER MAIN
— 8" S —	PROPOSED SEWER LINE
— G —	PROPOSED UNDERGROUND GAS LINE
— E-T-C —	PROPOSED UNDERGROUND ELECTRIC, TELEPHONE, CABLE
— 3/4" W —	PROPOSED WATER SERVICE
— SS —	PROPOSED SEWER SERVICE
	PROPOSED WATER VALVE
	PROPOSED FIRE HYDRANT
	PROPOSED ELECTRIC TRANSFORMER
	PROPOSED DRYWELL
	PROPOSED SEWER MANHOLE
	PROPOSED ASPHALT

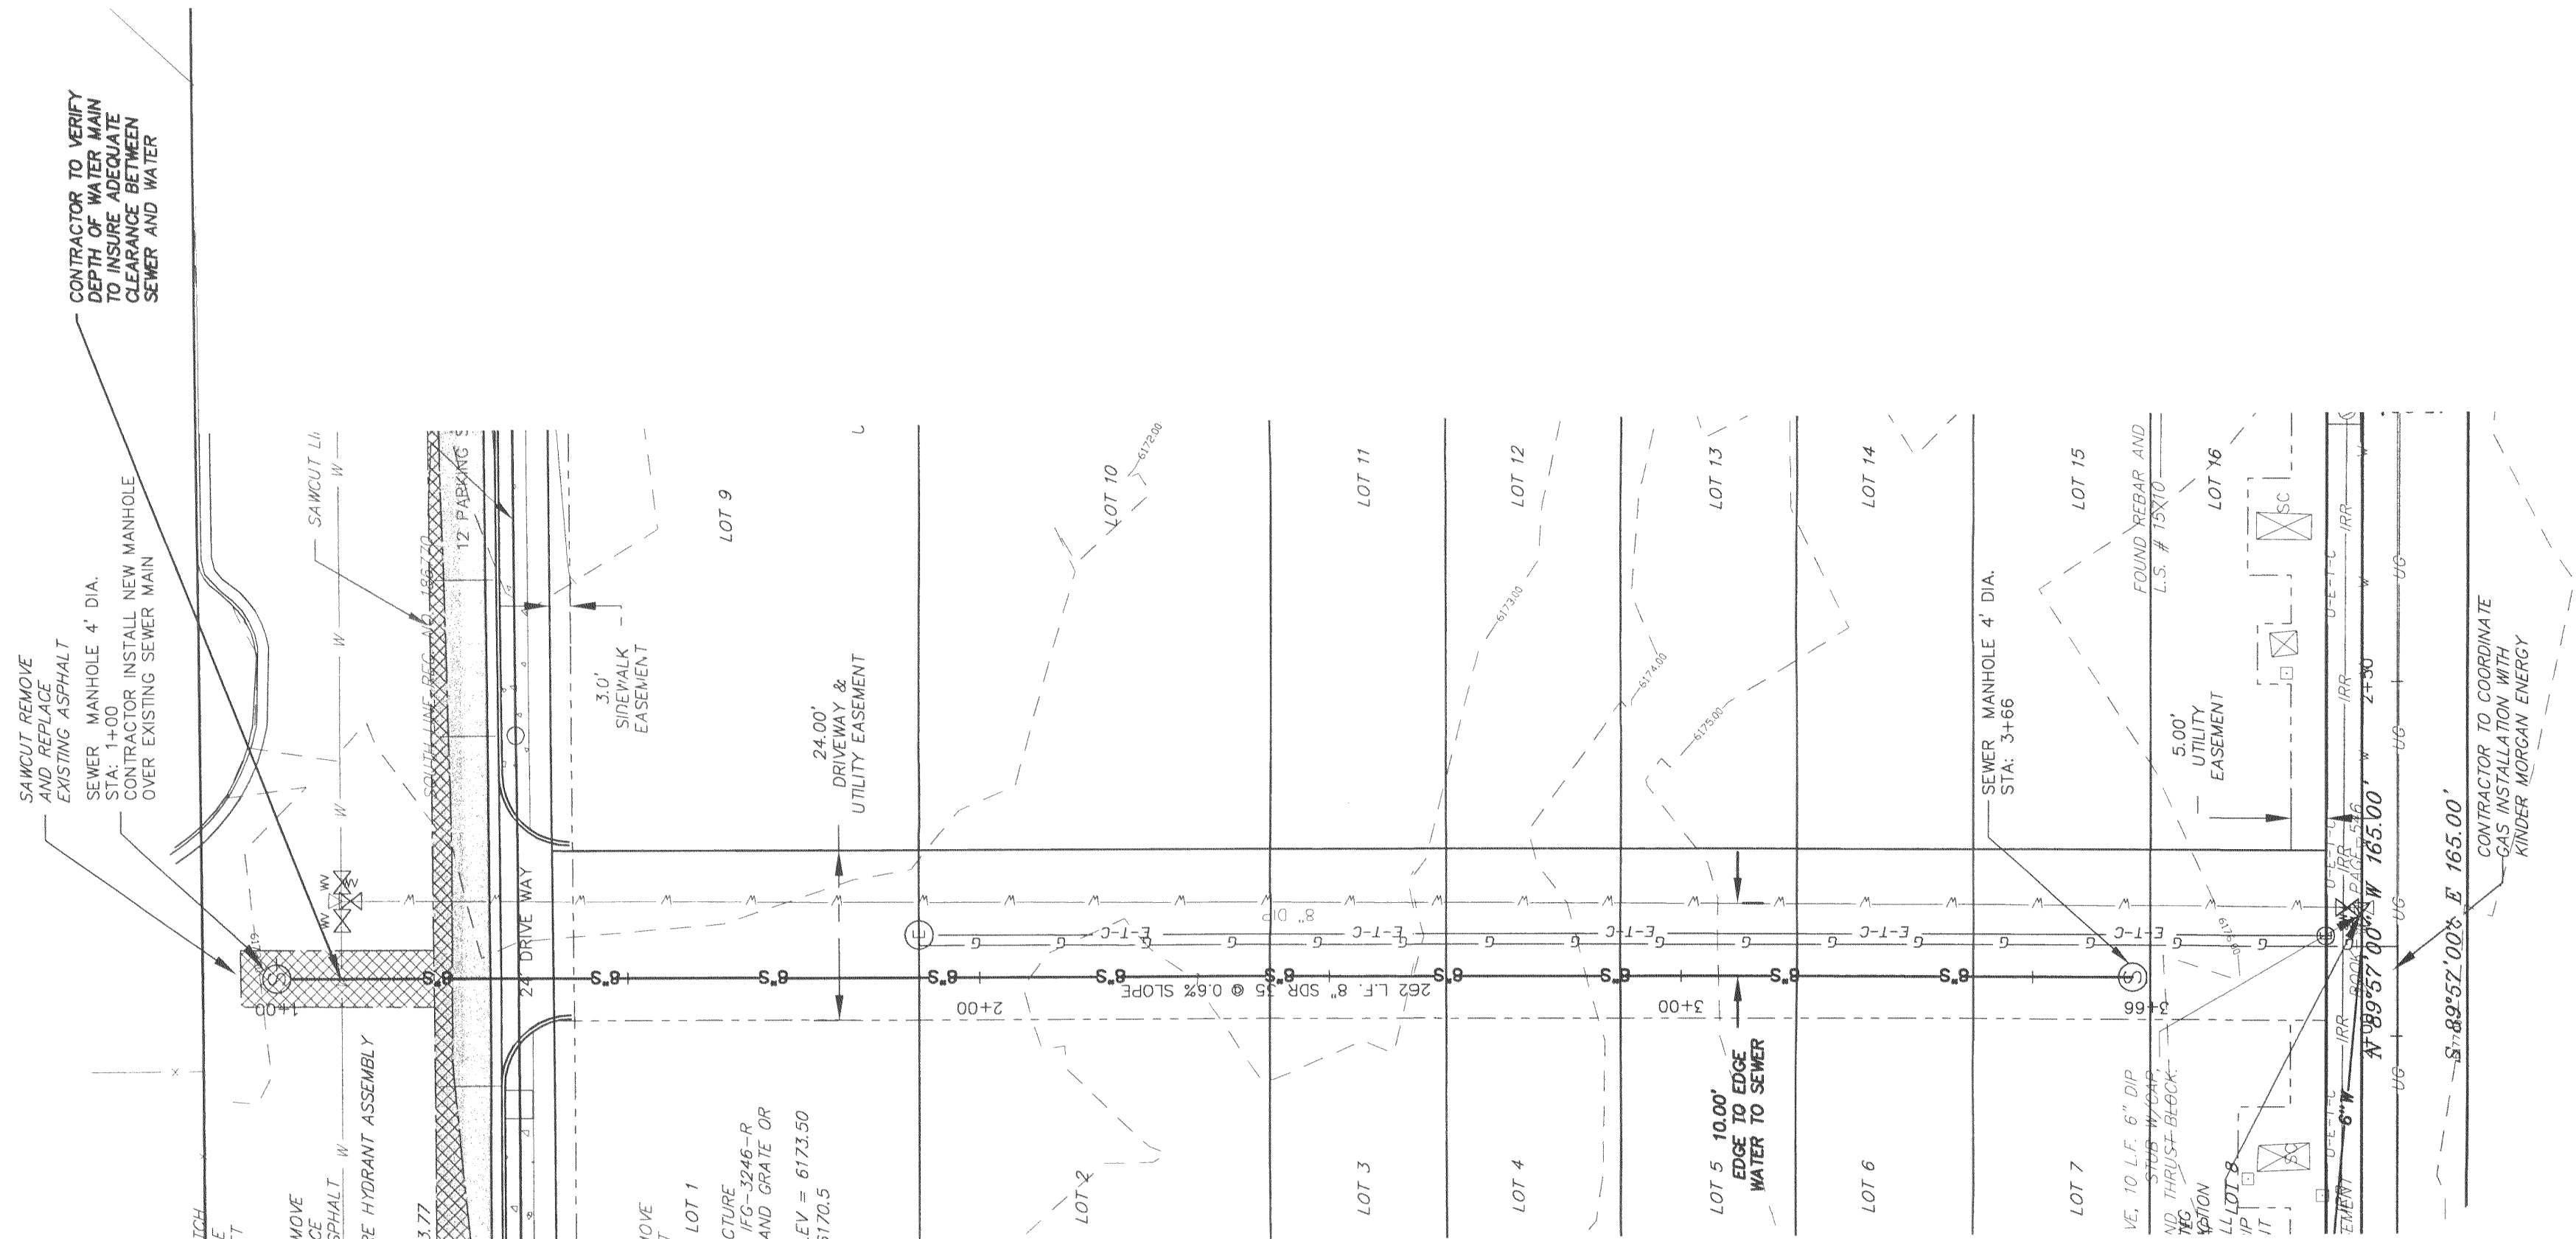

GENERAL UTILITY NOTES:

- EXISTING CONDITIONS BASED UPON IMPROVEMENT SURVEY BY SOPRIS ENGINEERING LLC.
- ALL WATER MAINS SHALL BE INSTALLED WITH A 7'0" MINIMUM DEPTH OF COVER. SERVICES SHALL HAVE 7'0" DEPTH OF COVER. IF GRADE CONFLICTS OCCUR WITH EXISTING UTILITIES, THE PROPOSED WATER MAIN GRADE CAN BE VARIED PROVIDED THAT THE MINIMUM DEPTH OF COVER IS MAINTAINED.
- SEWER SERVICE LINES FOR PHASE II TO BE INSTALLED WITH SADDLE AND WYE AT TIME IF BUILDING CONSTRUCTION. LINES SHALL BE INSTALLED WITH A 5'0" MINIMUM DEPTH OF COVER. IF GRADE CONFLICTS OCCUR WITH EXISTING UTILITIES AND COVER CANNOT BE MAINTAINED 2" OF BLUE BOARD INSULATION SHALL BE USED FOR EACH 2" OF INADEQUATE COVER.
- MAINTAIN A DISTANCE OF 10 FEET BETWEEN WATER LINES AND SANITARY SEWER LINES (EDGE TO EDGE). IF THIS IS NOT POSSIBLE, THE ELEVATION OF THE CROWN OF THE SEWER SHOULD BE AT LEAST 18 INCHES BELOW THE INVERT OF THE WATER MAIN. IF NEITHER OF THESE ARE POSSIBLE, CONSTRUCTION SHALL BE DIRECTED BY THE ENGINEER.
- THE CONTRACTOR SHALL INSURE THAT ADEQUATE BACK FLOW PREVENTERS HAVE BEEN INSTALLED ON ALL NEW WATER SERVICE CONNECTIONS.
- ALL MAIN LINE AND HYDRANT VALVE BOXES LOCATED IN THE ASPHALT SHALL BE BROUGHT TO 1/4 INCH BELOW FINISH GRADE ELEVATIONS.
- ALL UTILITIES, BOTH UNDERGROUND AND OVERHEAD, SHALL BE MAINTAINED IN CONTINUOUS SERVICE THROUGHOUT THE ENTIRE CONSTRUCTION PERIOD. THE CONTRACTOR SHALL BE RESPONSIBLE AND LIABLE FOR ANY DAMAGES TO, OR INTERRUPTION OF, SERVICES CAUSED BY THE CONSTRUCTION.
- THE CONTRACTOR SHALL CONTAIN HIS CONSTRUCTION OPERATIONS TO THE SITE BOUNDARIES AND SPECIFIED RIGHT OF WAY. THE CONTRACTOR SHALL NOT OPERATE OUT SIDE THIS AREA WITHOUT THE PRIOR EXPRESSED CONSENT OF THE OWNER OR DEVELOPMENT REPRESENTATIVES.
- THE CONTRACTOR IS TO NOTIFY WATER USERS 24 HOURS IN ADVANCE OF ANY WATER SHUT DOWN. MORE NOTICE MAY BE REQUIRED FOR MAJOR CONNECTIONS.
- ALL WATER LINE CONSTRUCTION SHALL BE IN ACCORDANCE WITH THE RULES AND REGULATIONS OF TOWN OF CARBONDALE WATER DEPARTMENT.
- ALL SEWER LINE CONSTRUCTION SHALL BE IN ACCORDANCE WITH THE RULES AND REGULATIONS OF THE TOWN OF CARBONDALE.
- SEWER TAP LOCATIONS TO BE MARKED WITH REBAR PINS AND SURVEYED. INSTALL PAINTED STEEL FENCE POST AT END OF EACH SEWER SERVICE LINE TO BE INSTALLED DURING CONSTRUCTION.
- NEW WATER AND SANITARY LINES SHALL BE PRESSURED TESTED.

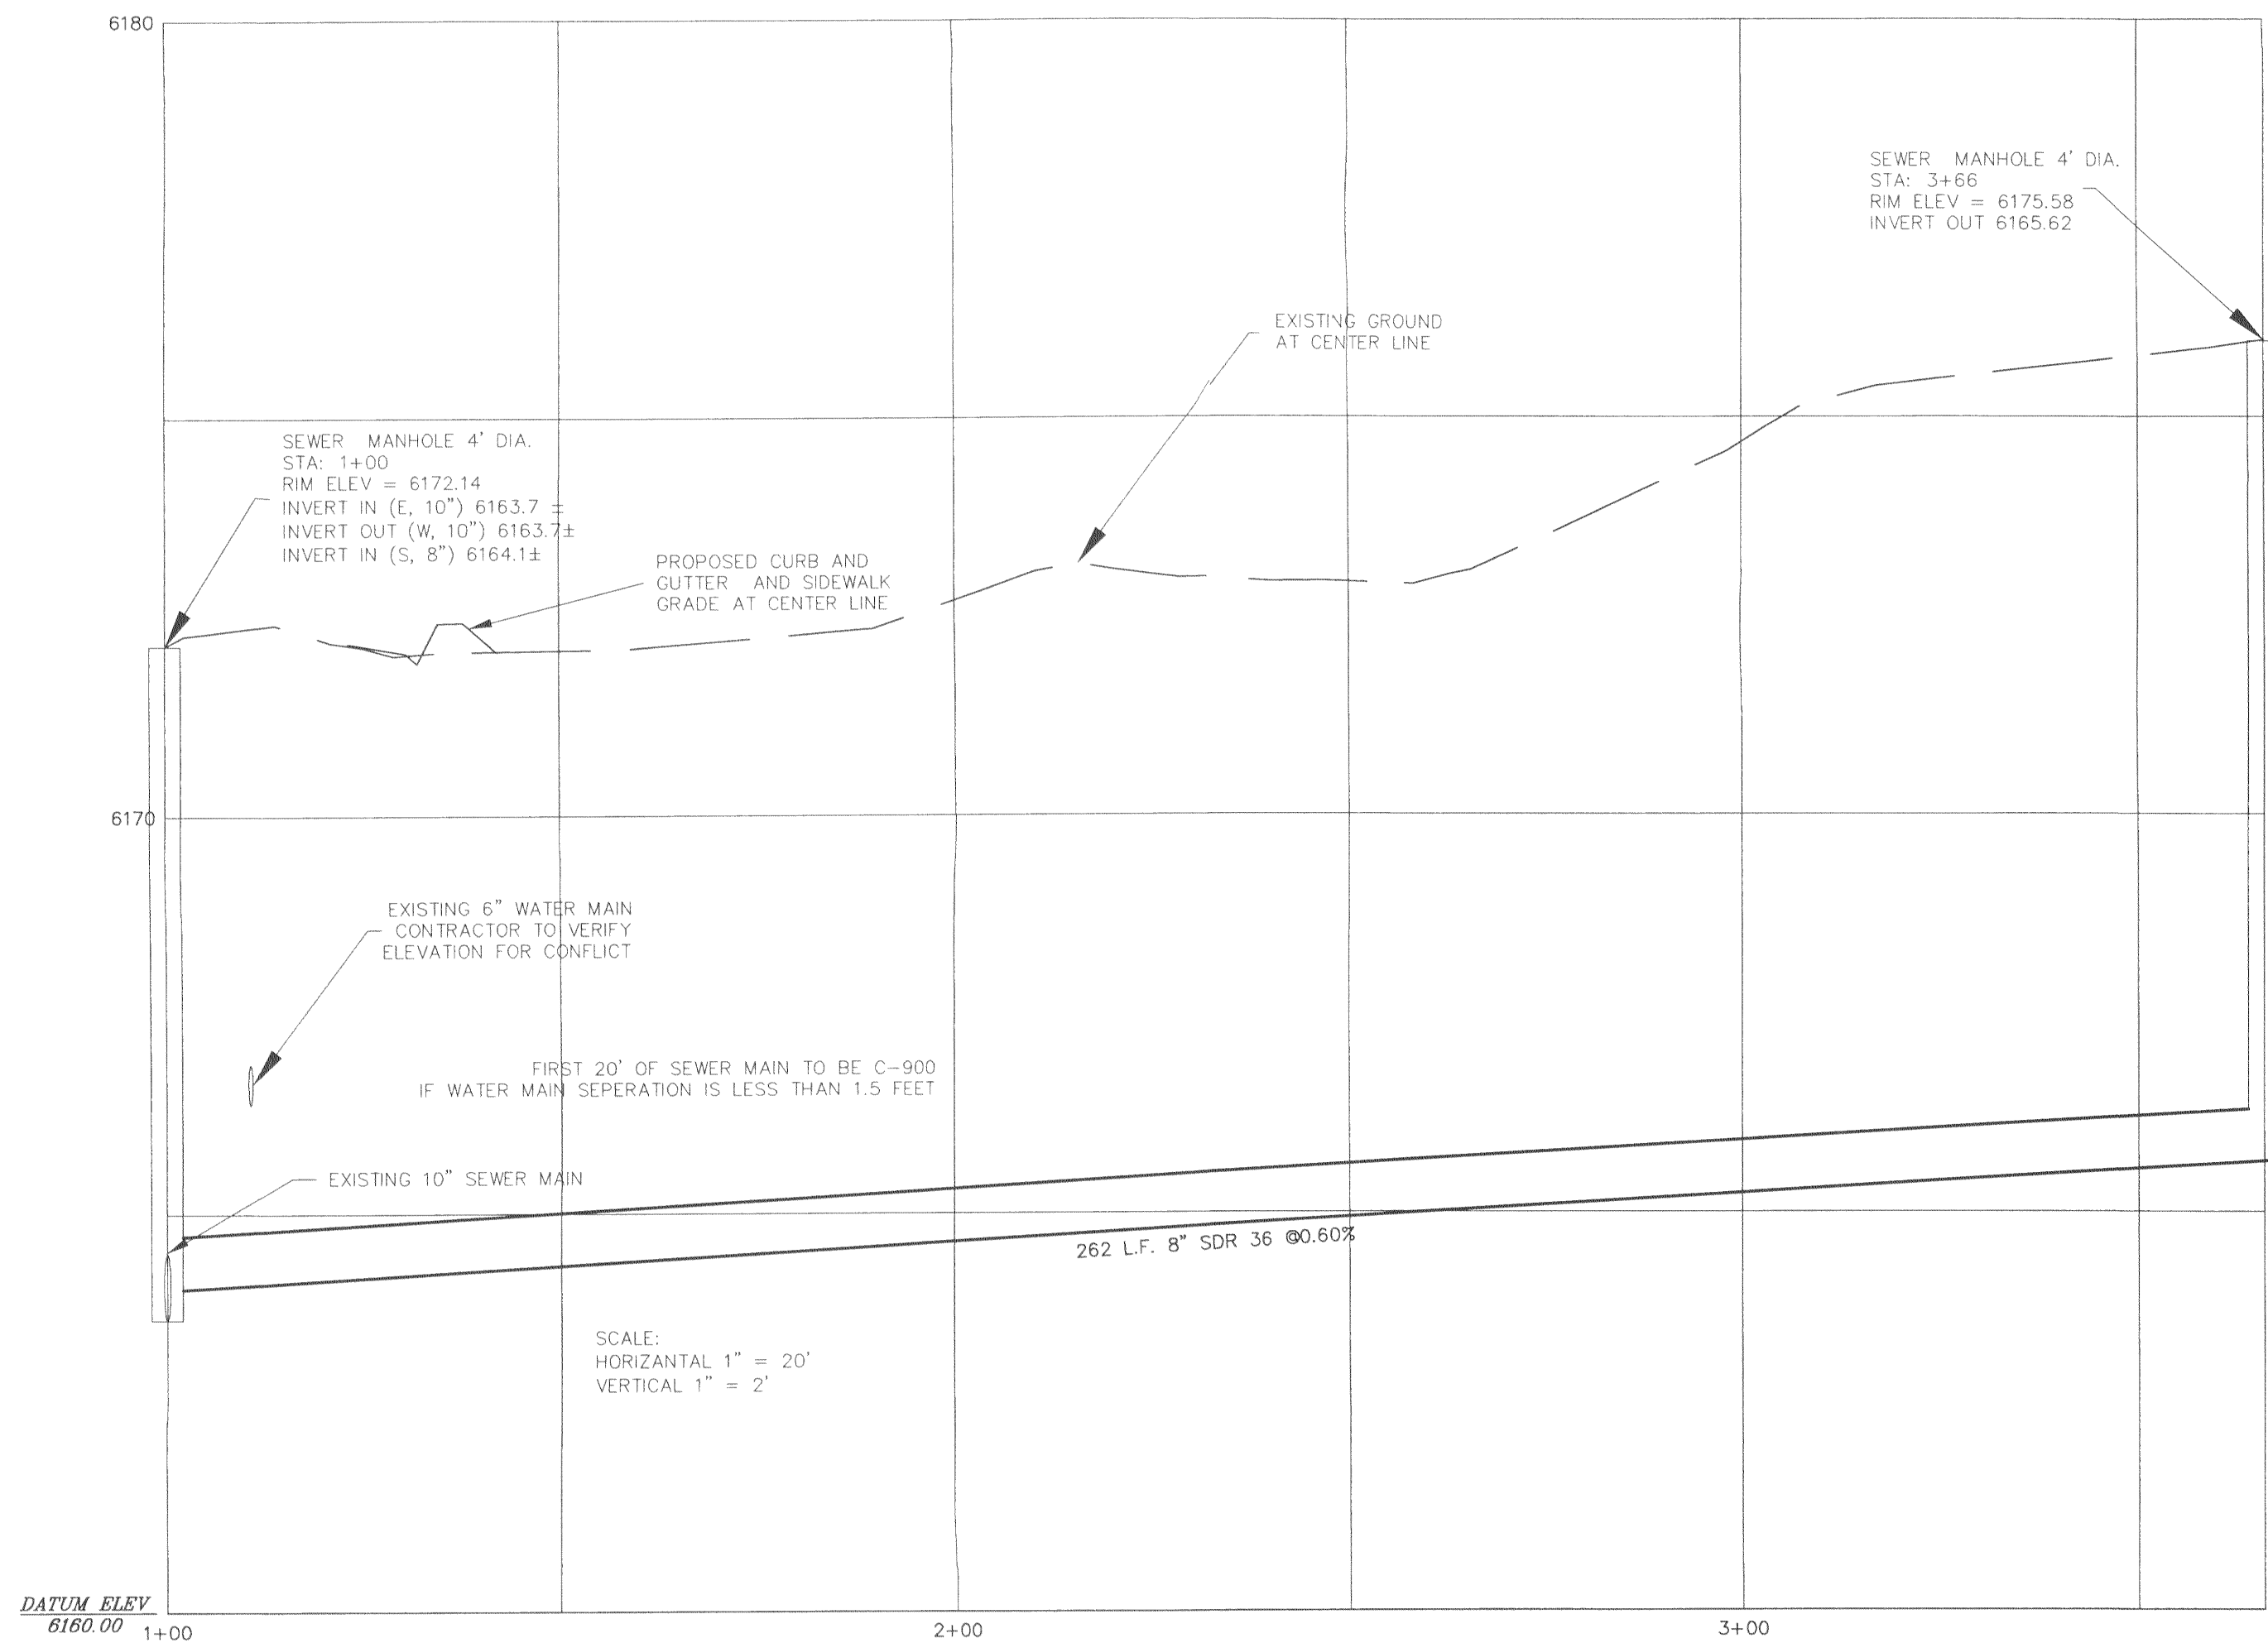

NOT FOR CONSTRUCTION

NO.	DATE	REVISION	BY
TOWN OF CARBONDALE			
TOWN CENTER			
PHASE II			
SEWER PLAN & PROFILE			
DES. RTM	CK. YTN	FILE NO.	SHEET 6
DR. RTM	DATE 9/27/04	21141.02	OF 9

SOPRIS ENGINEERING, LLC.
CIVIL CONSULTANTS
502 MAIN STREET, SUITE A3
CARBONDALE, CO 81623
(970) 704-0311

2100\21141\Phase 11\Phase2.dwg



NOTES:

1. BELL HOLES SHALL BE EXCAVATED AT ALL BELL & SPIGOT JOINTS.

N.T.S.



NOTES:

1. BELL HOLES SHALL BE EXCAVATED AT ALL BELL & SPIGOT JOINTS.
2. CLASS "C" BEDDING MAY ONLY BE USED UPON APPROVAL OF CHIEF ENGINEER OR HIS APPOINTED REPRESENTATIVE.

FIGURE 2
GRANULAR FOUNDATION

N.T.S.



N.T.S.

NOTES:

1. MANHOLE BARREL MINIMUM DIAMETER SHALL CONFORM TO TABLE.
2. SHAPING FOR SMOOTH MANHOLE INVERTS MAY BE DONE BY FORMING OR SHAPING WITH CEMENT MORTAR.
3. THE MANHOLE STEPS SHALL BE SIMILAR AND EQUAL TO ALCOA ALUMINUM CO. NO. 12653B.
4. PRECAST SECTIONS TO CONFORM TO ASTM C-478.
5. PIPE GASKET REQUIRED AT MANHOLE WALL.

SECTION

PIPE I.D.	MANHOLE I.D.
18" & SMALLER	4'-0"
21" TO 48"	5'-0"


NOT FOR CONSTRUCTION

NO.	DATE		REVISION		BY
CARBONDALE, COLORADO TOWN CENTER SUBDIVISION PHASE II SEWER DETAILS					
DES. RTM	CK. YTN	FILE NO.		SHEET	7
DR. MAB	DATE 9/27/04	21141.01		OF	9

SOPRIS ENGINEERING, LLC.
CIVIL CONSULTANTS


502 MAIN STREET, SUITE A3
CARBONDALE, CO 81623
(970) 704-0311

21141\Phase II\Details.dwg 9-27-04

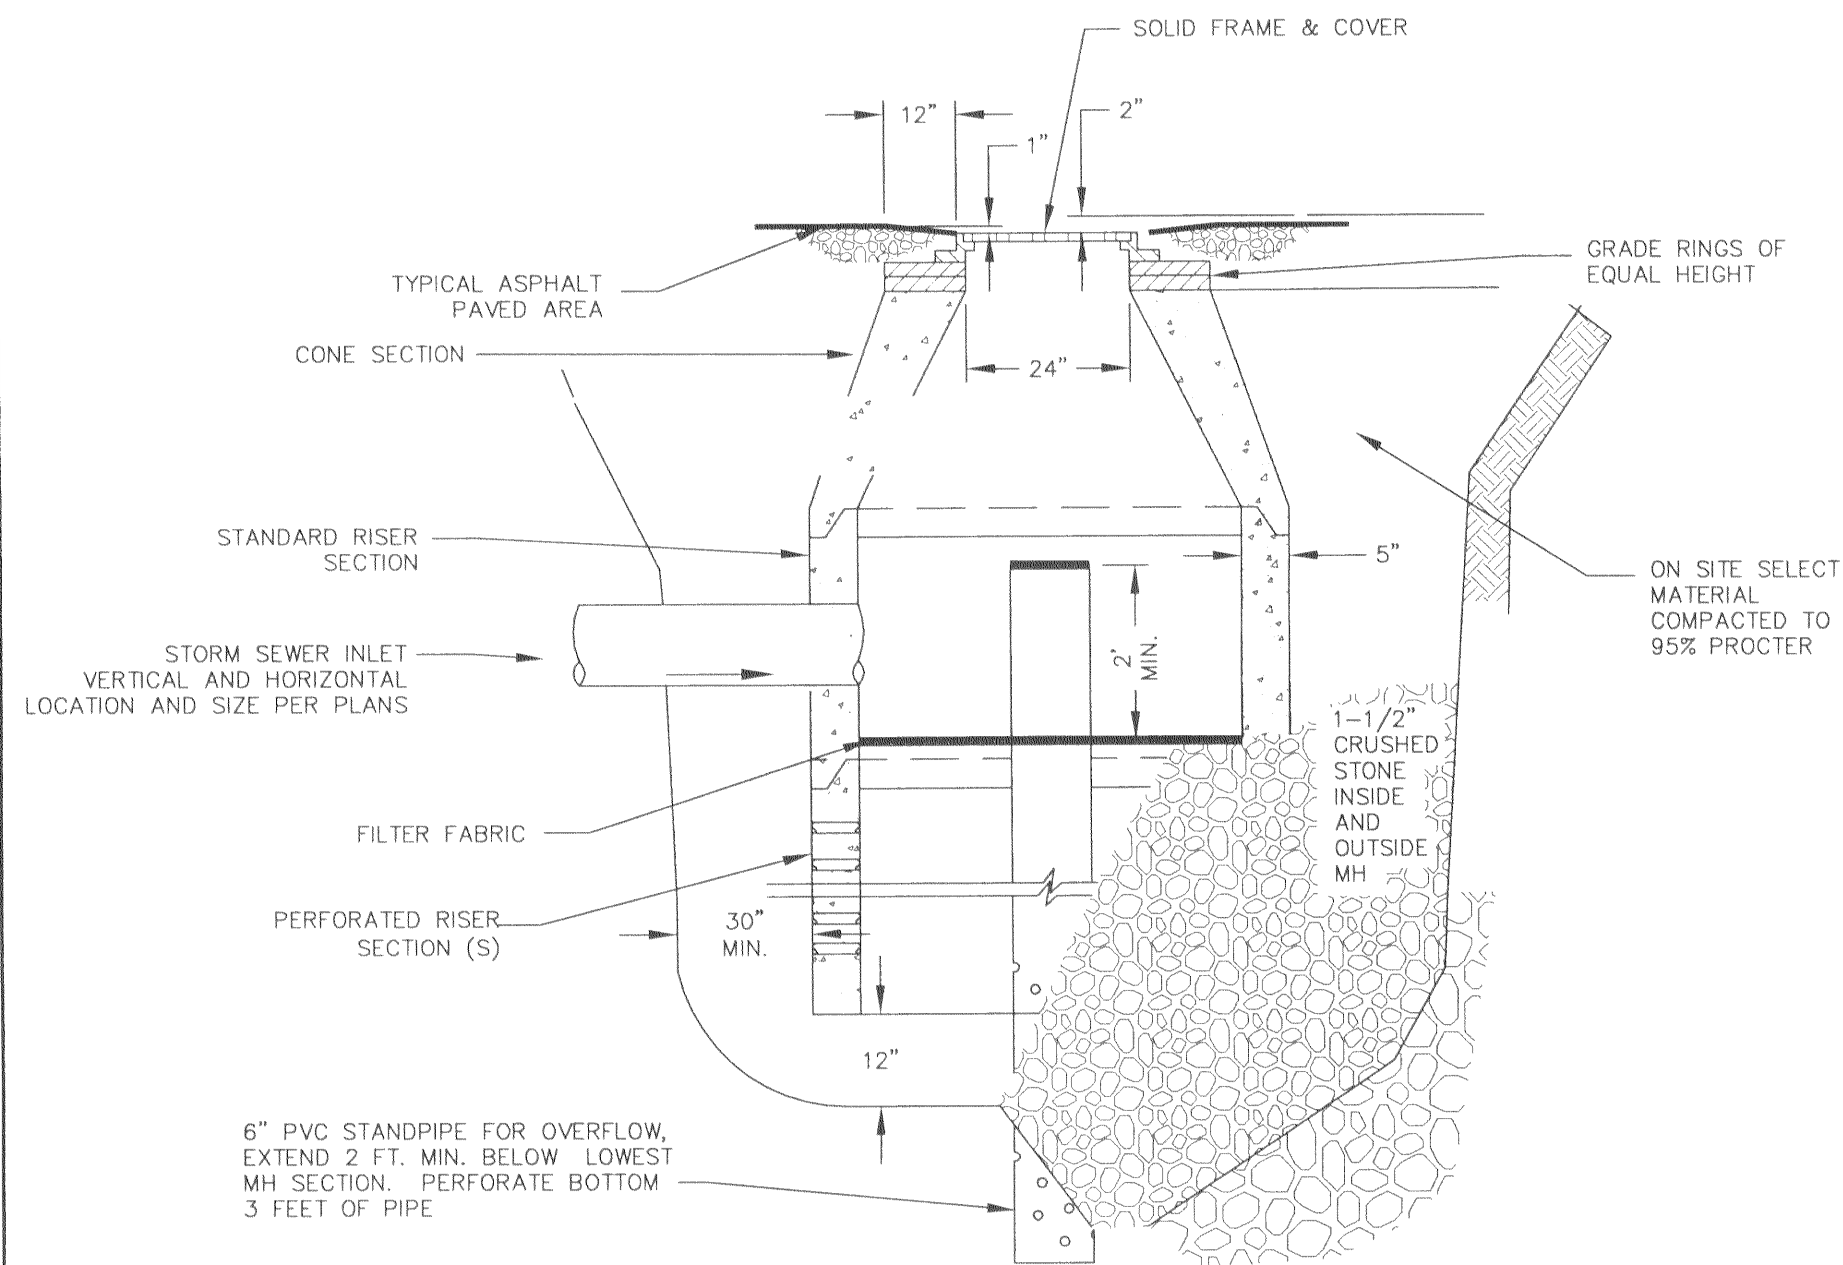


- NOTES:
1. 5' DIA. PRECAST MANHOLE SECTIONS TO MEET ASTM C-478.
 2. BACK FILL EXCAVATION AROUND STRUCTURE WITH COMPACTED 1-1/2" CRUSHED STONE, TO TOP OF PERFORATED SECTIONS.
 3. OVERALL DEPTH, MINIMUM OF 18'. SOLID SECTIONS TO 12' DEPTH
 4. CAP STANDPIPE WITH 1/2 INCH SCREEN AND BAND CLAMP.
 5. PERFORATED MH SECTION BELOW 12' DEPTH INTO PERVIOUS ALLUVIUM.


PRECAST CONCRETE DRY WELL
(OFF SITE PUBLIC IMPROVEMENTS)
N.T.S.

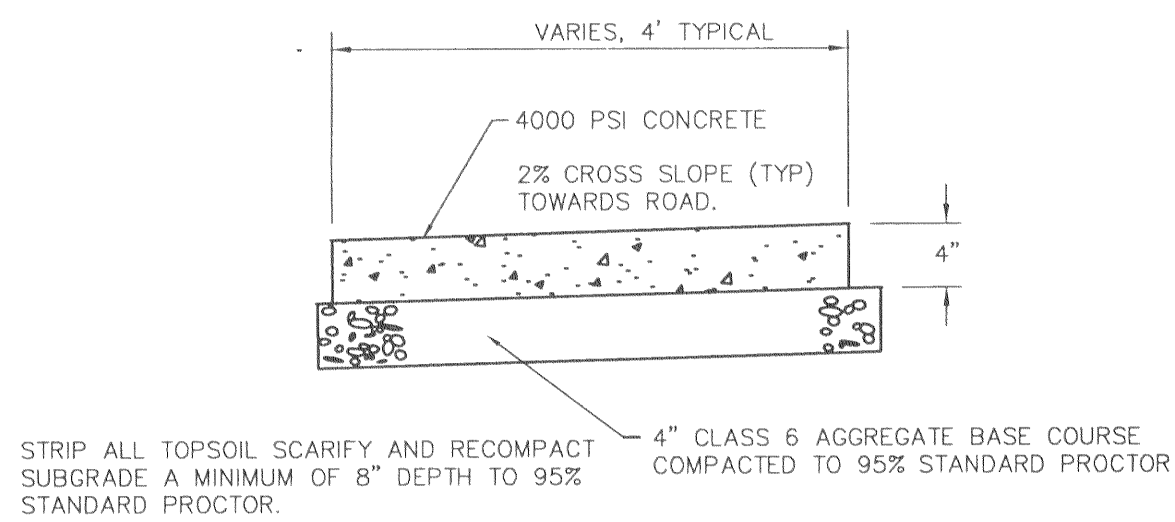


CONCRETE SIDEWALK DETAIL
N.T.S.

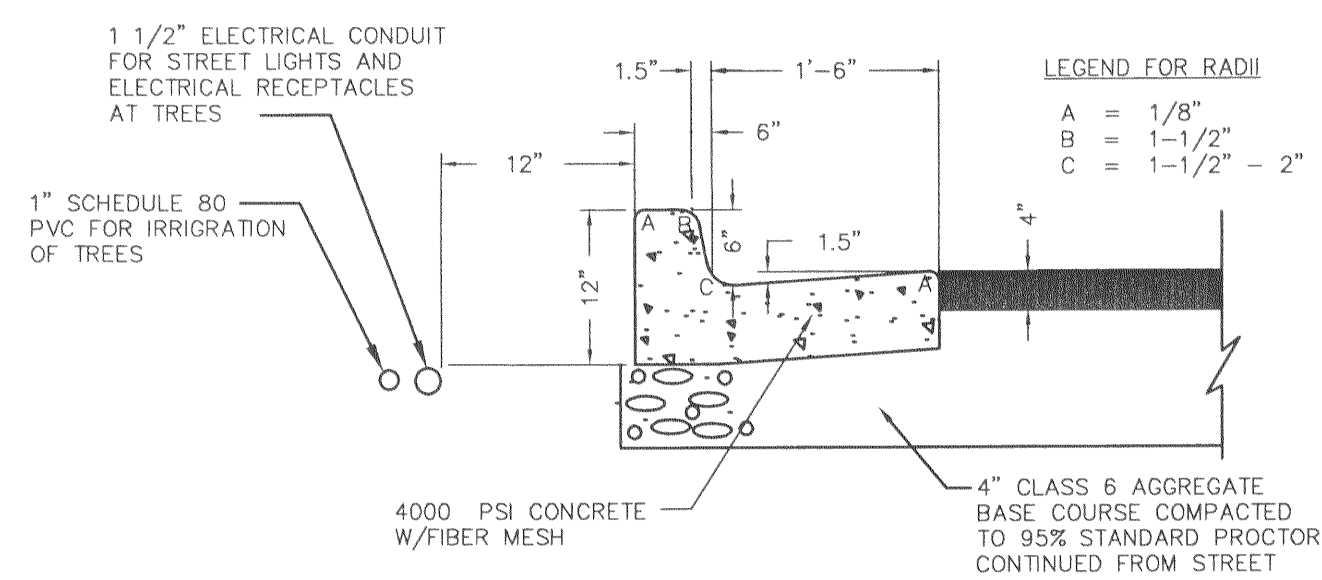


**ELECTRIC CONDUIT/IRRIGATION w/
STANDARD CURB & GUTTER**
N.T.S.

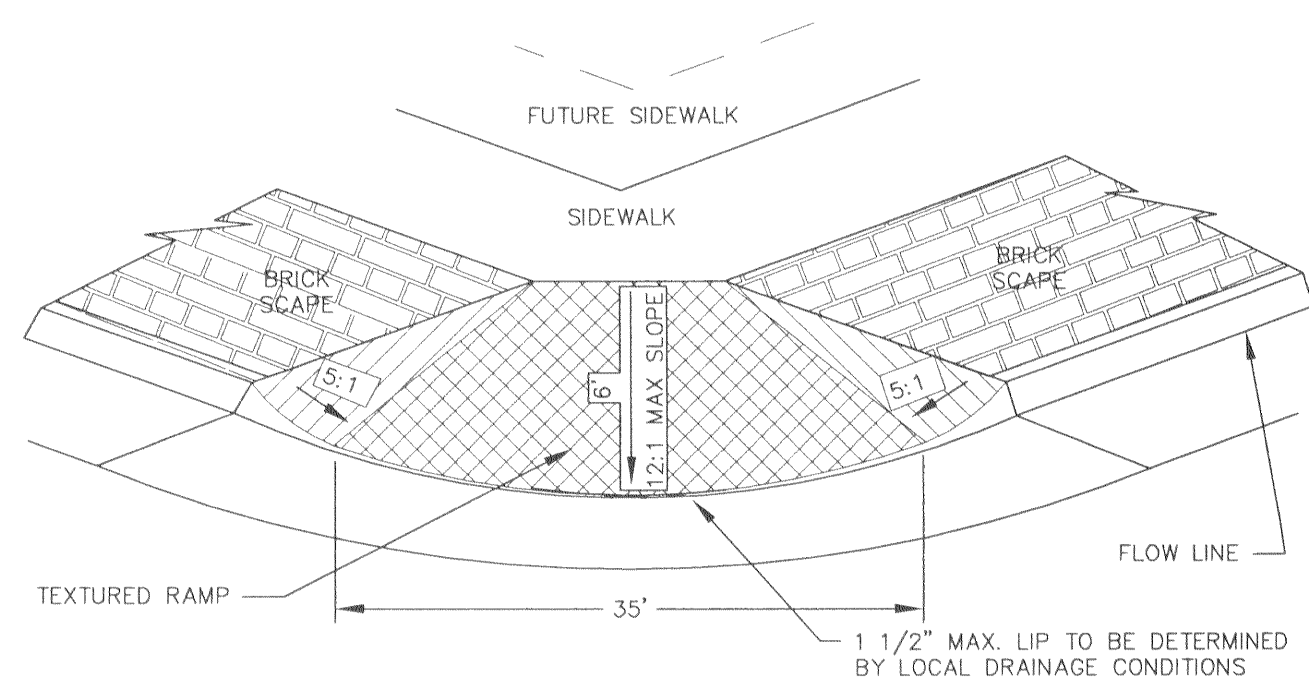


TYPICAL HANDICAP RAMP DETAIL
TO MATCH STREET SCAPE
N.T.S.

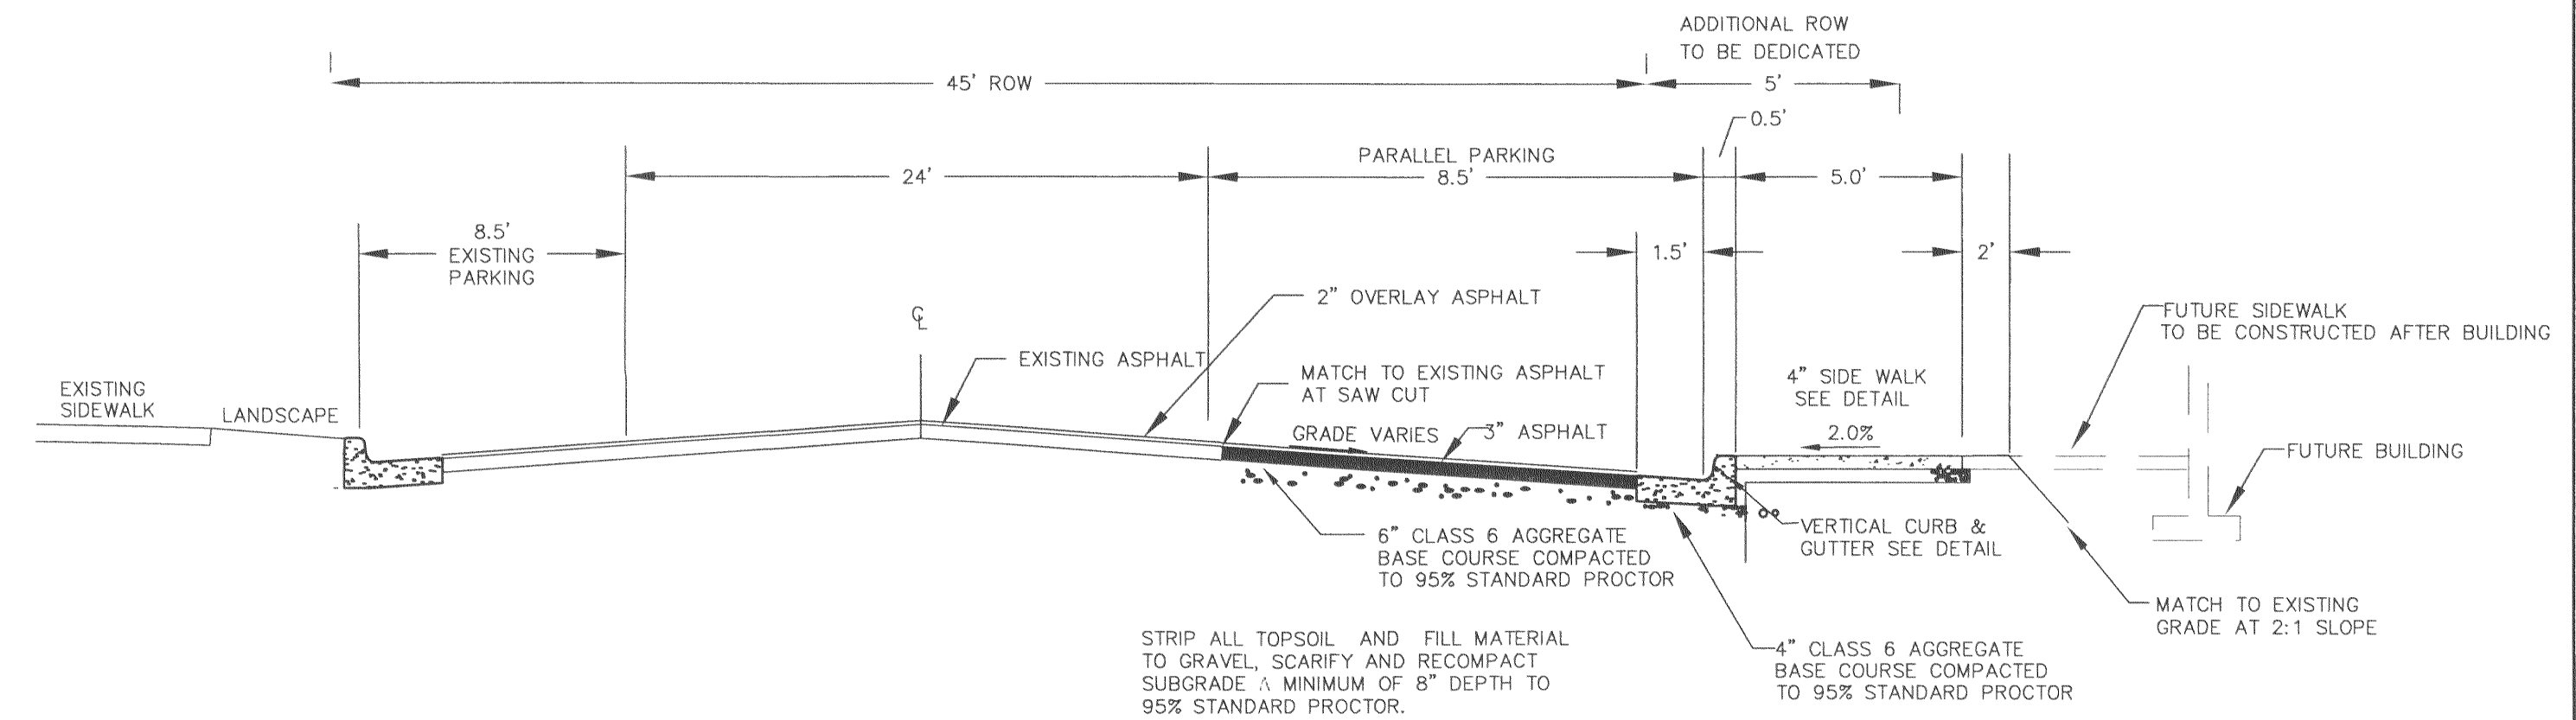

ASPHALT PARKING SECTION COLORADO AVENUE
N.T.S.

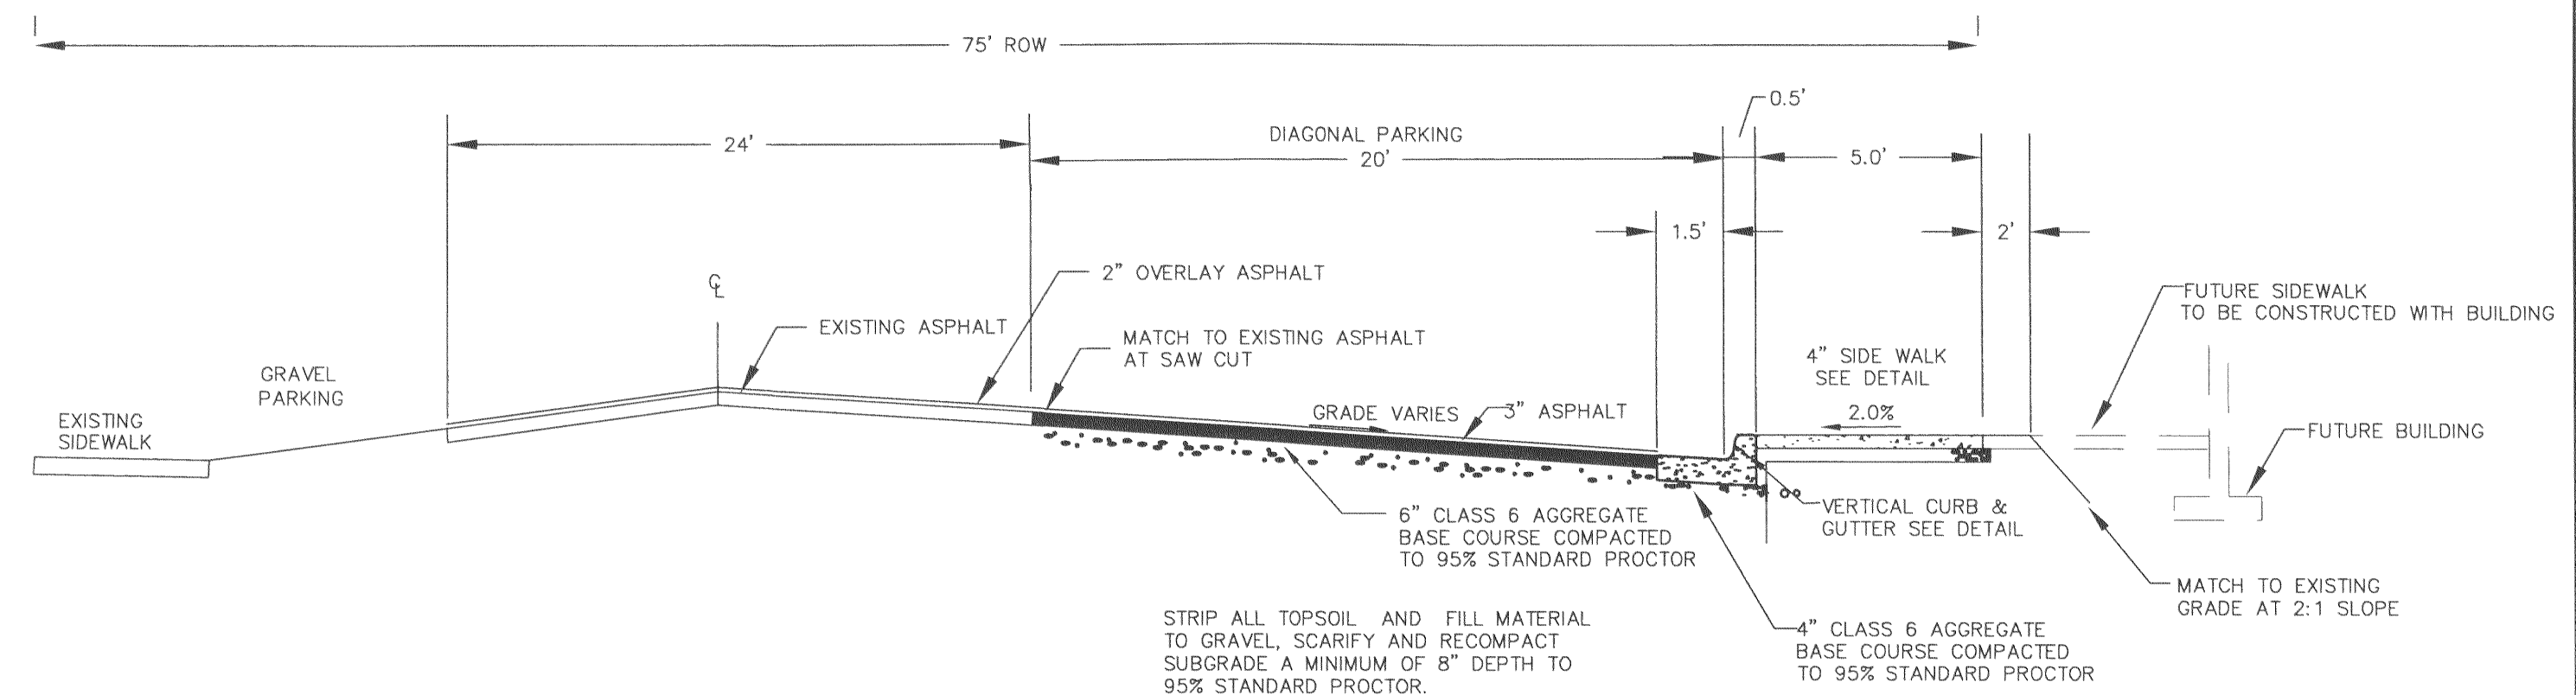

ASPHALT PARKING SECTION 6TH STREET
N.T.S.

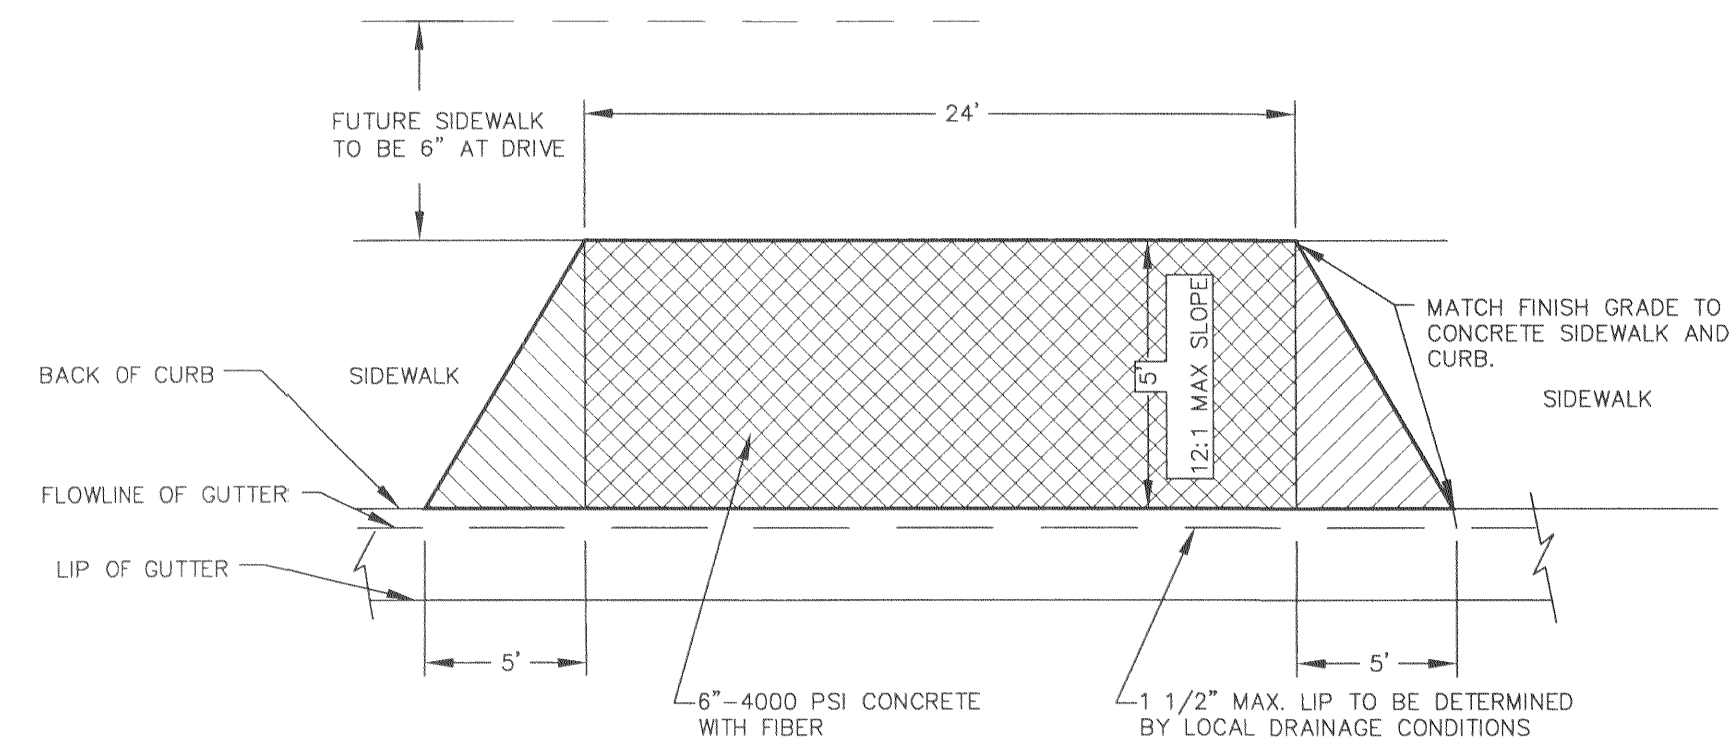


TYPICAL DRIVEWAY ENTRANCE DETAIL
FOR ATTACHED SIDEWALK
N.T.S.

NOT FOR CONSTRUCTION

NO.	DATE	REVISION	BY
CARBONDALE, COLORADO			
TOWN CENTER			
SUBDIVISION PHASE II			
PAVING & DRAINAGE DETAILS			
DES. RTM	CK. YTN	FILE NO.	SHEET 9
DR. MAB	DATE 9/27/04	21141.01	OF 9




SOPRIS ENGINEERING, LLC.
CIVIL CONSULTANTS
502 MAIN STREET, SUITE A3
CARBONDALE, CO 81623
(970) 704-0311

21141Phase II\Details.dwg 9-27-04

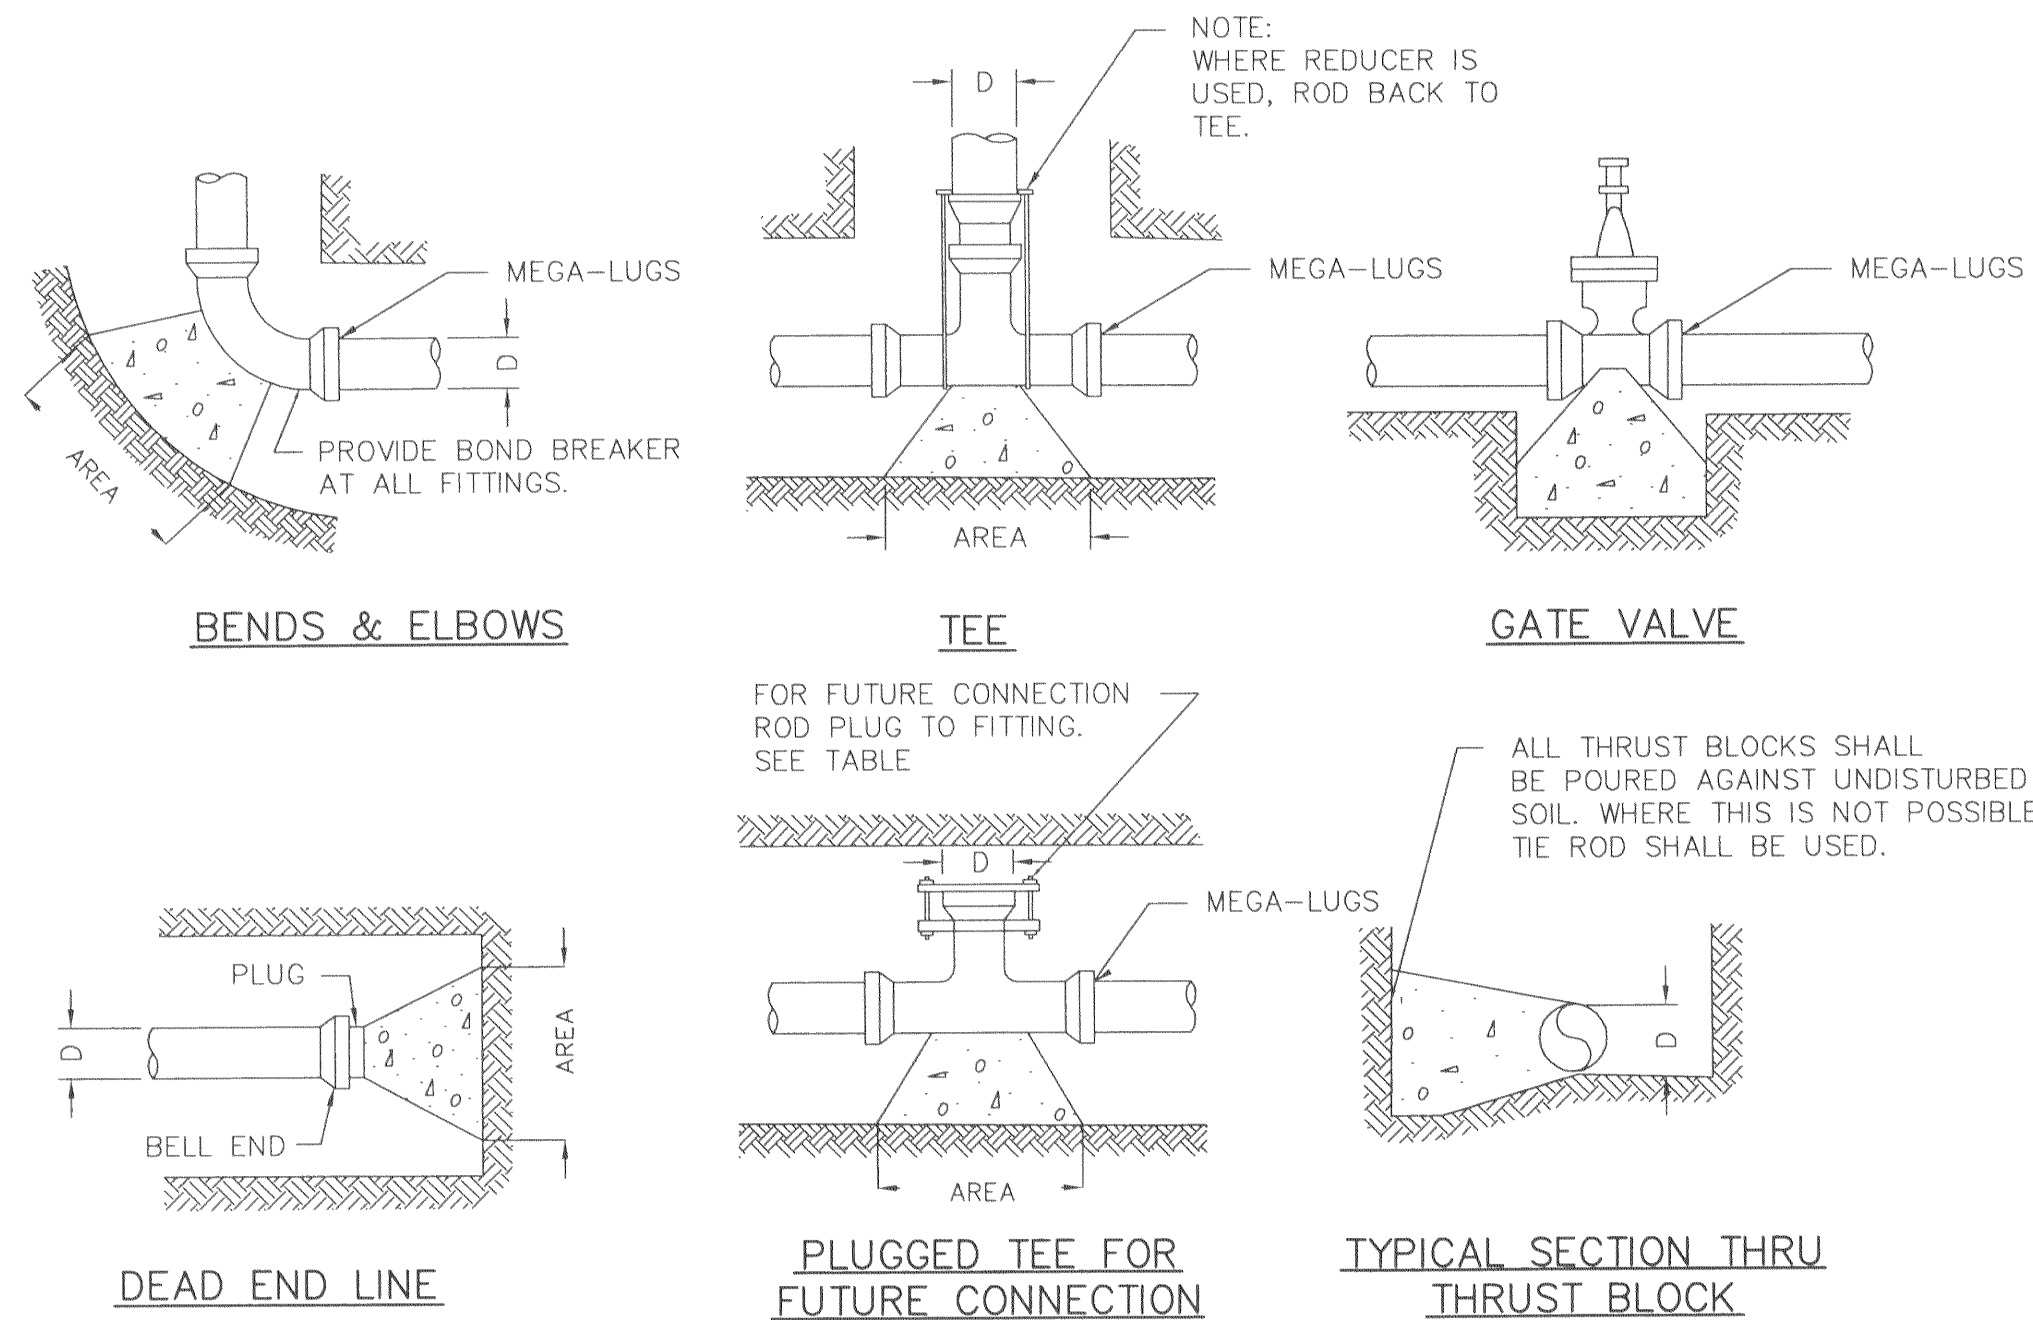

MINIMUM THRUST BLOCK BEARING AREAS IN SQUARE FEET						NOTES
PIPE SIZE	90° BEND	45° BEND	22 1/2° BEND	TEE PLUG	GATE VALVES	
12"	16.0	8.7	4.4	11.3	7.3	SOIL BEARING PRESSURE IS ASSUMED TO BE 3000 P.S.F. WHERE SOIL BEARING VARIES FROM ABOVE, REQUIRED BLOCK AREA MAY BE MODIFIED ACCORDINGLY, IN NO CASE SHALL BEARINGS AREA BE LESS THAN 2.0 FT. SQ. STANDARD TEST PRESSURE IS CONSIDERED AT 200 P.S.I.
10"	11.1	6.0	3.1	7.8	4.5	
8"	7.1	3.9	2.0	6.0	2.4	
6"	4.0	2.2	2.0	2.8	0.7	
4"	2.0	2.0	2.0	2.0	0.5	
3"	2.0	2.0	2.0	2.0	0.5	CONCRETE STRENGTH TO BE 3,000 P.S.I., 28 DAY TEST. MINIMUM WEIGHT OF THRUST BLOCKS SHALL BE 1,000 LBS.

THRUST BLOCKS FOR WATER MAIN
N.T.S.

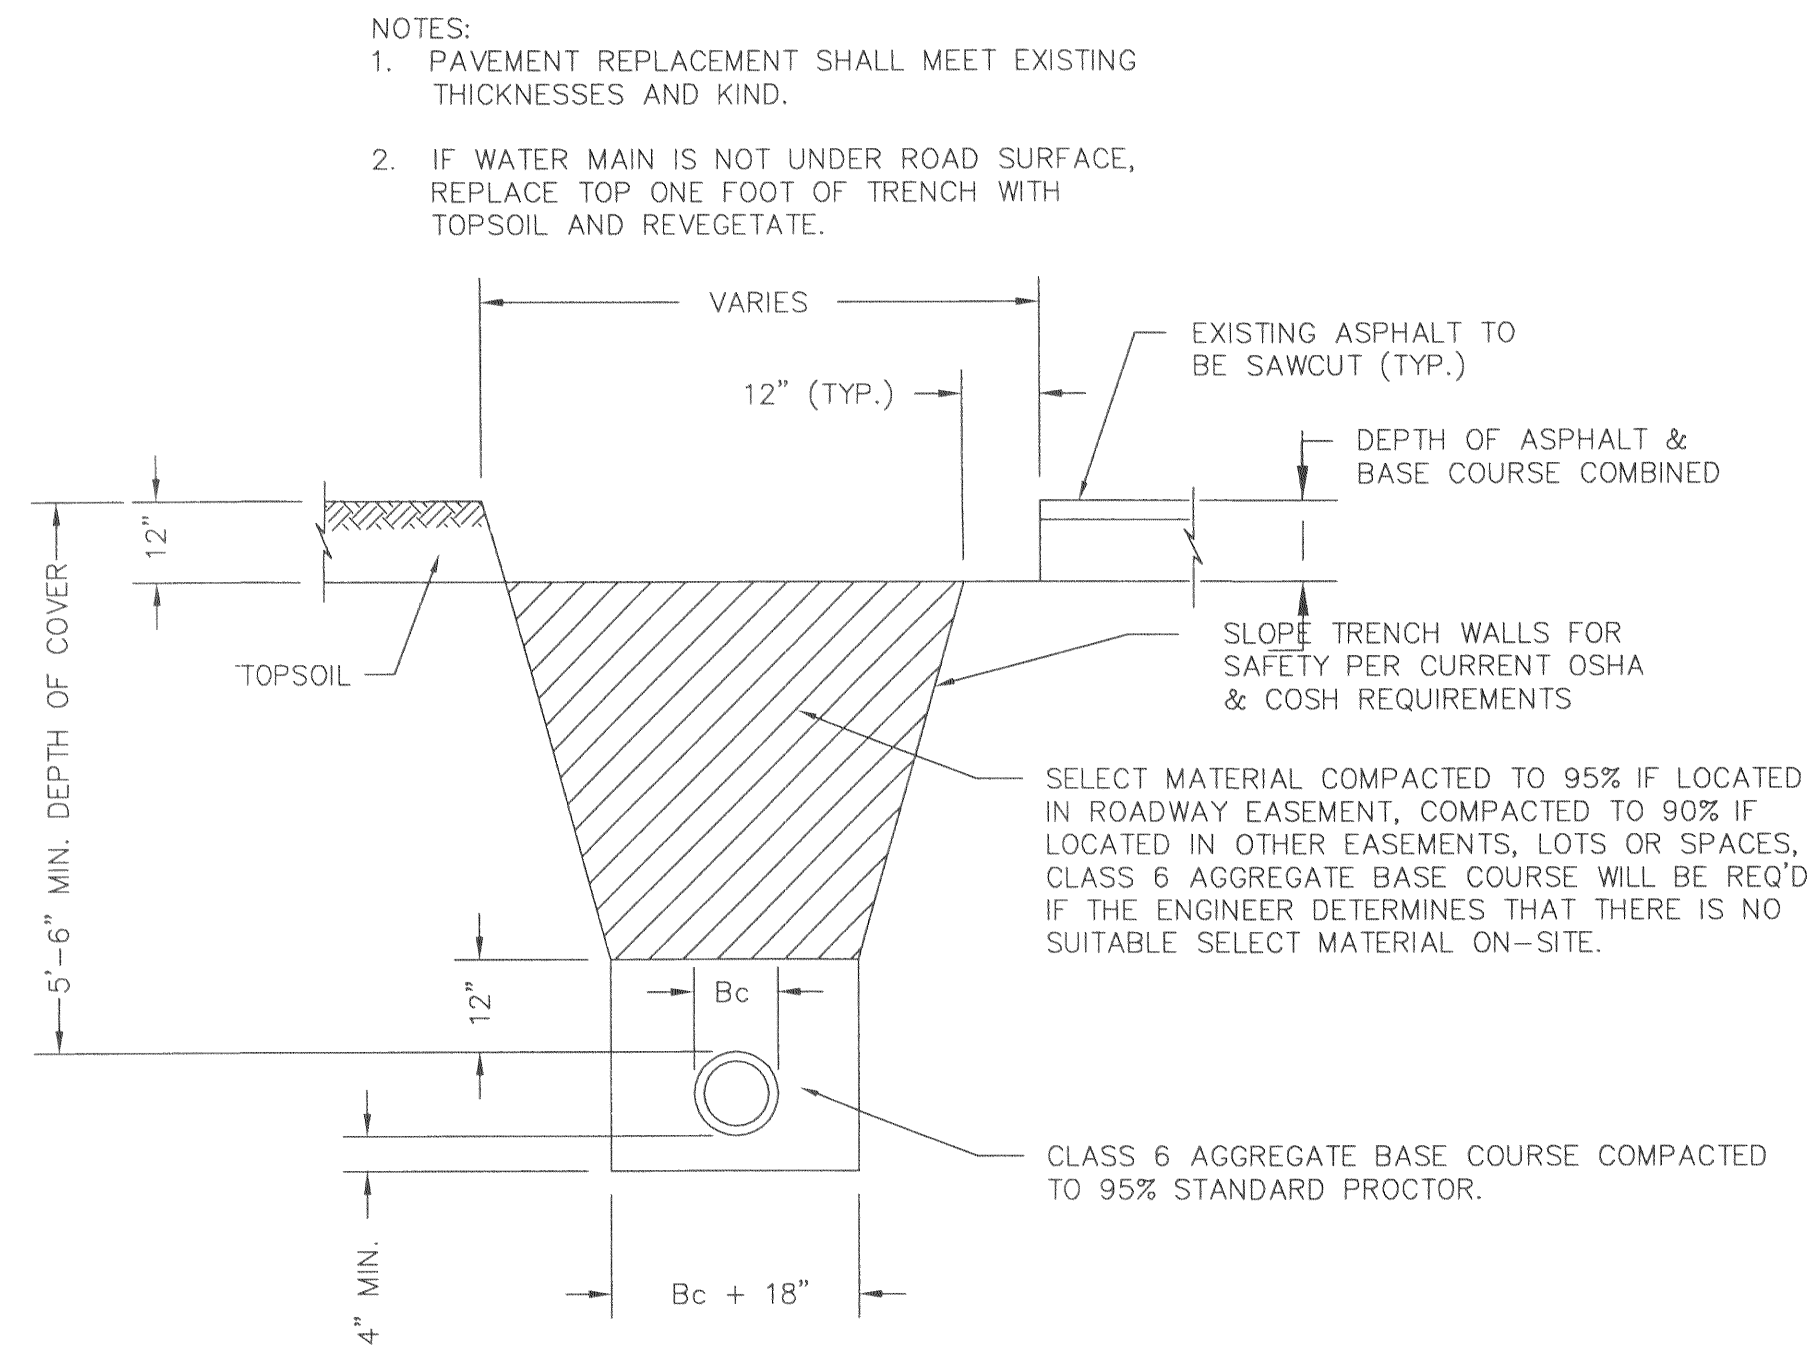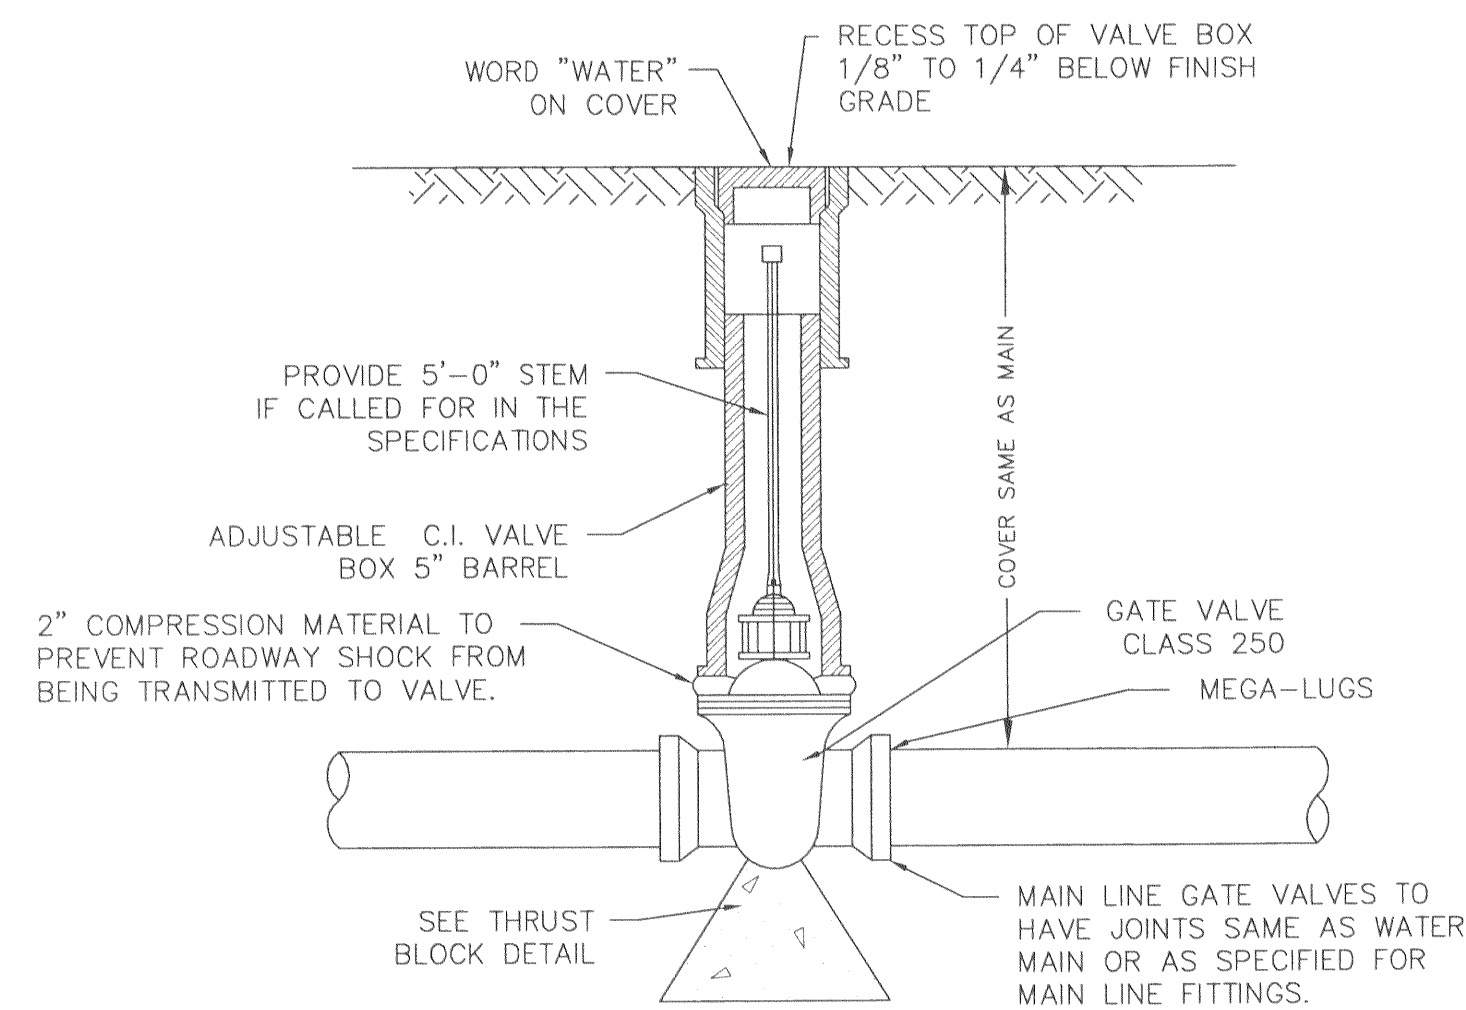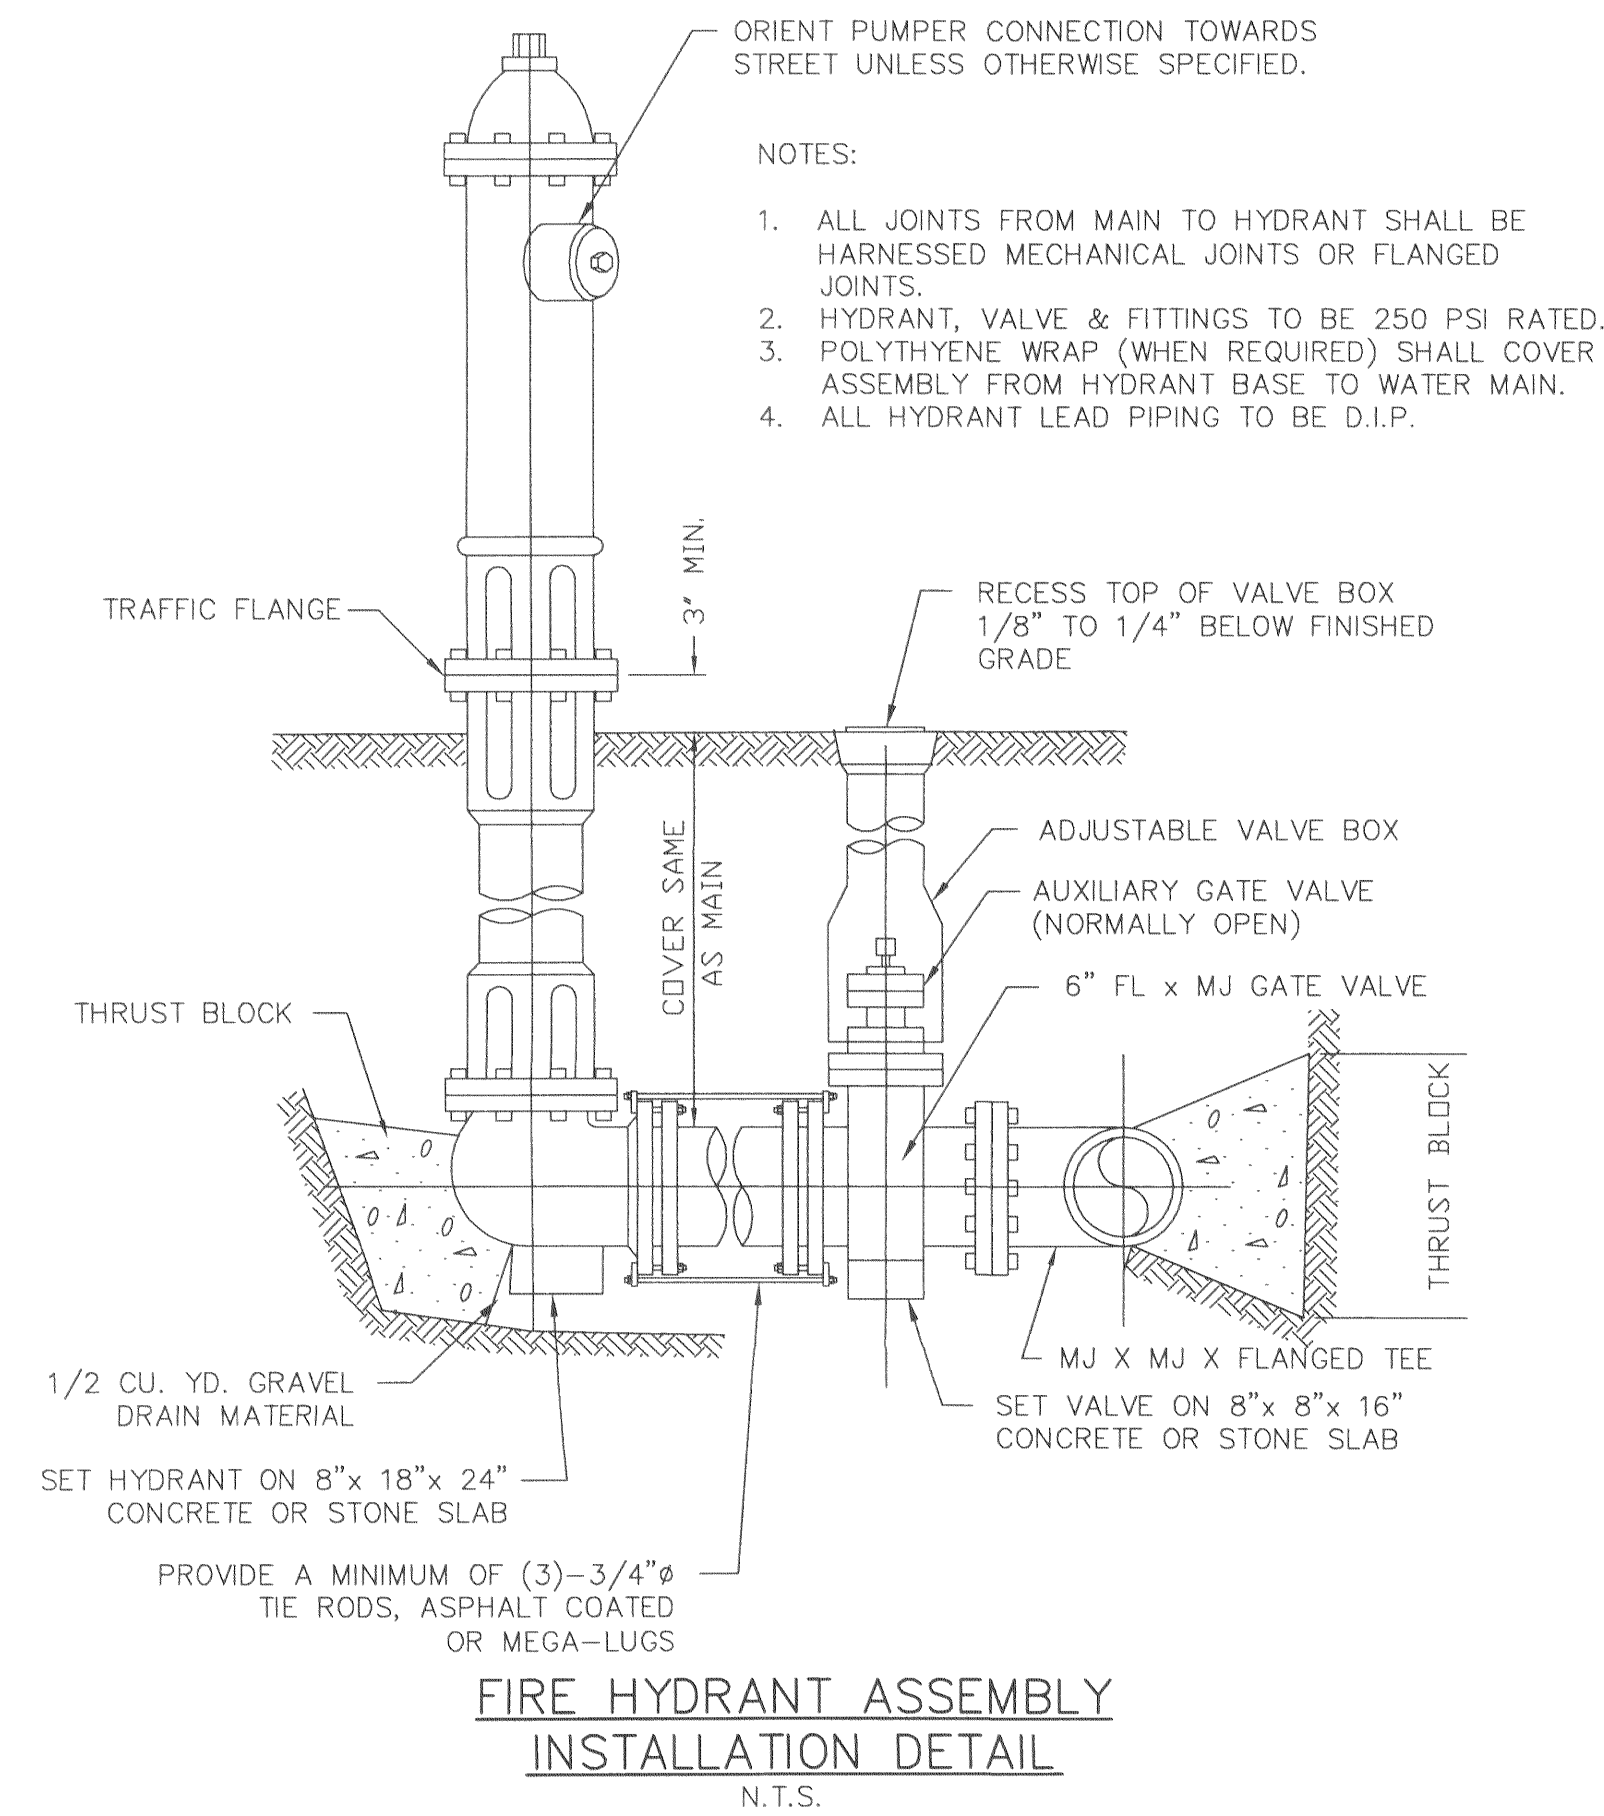

NOT FOR CONSTRUCTION

NO.	DATE	REVISION	BY
CARBONDALE, COLORADO			
TOWN CENTER			
SUBDIVISION PHASE II			
WATER DETAILS			
DES. RTM	CK. YTN	FILE NO.	SHEET 8
DR. MAB	DATE 9/27/04	21141.01	OF 9

SOPRIS ENGINEERING, LLC.
CIVIL CONSULTANTS
502 MAIN STREET, SUITE A3
CARBONDALE, CO 81623
(970) 704-0311

21141/Phase II/Details.dwg 9-27-04