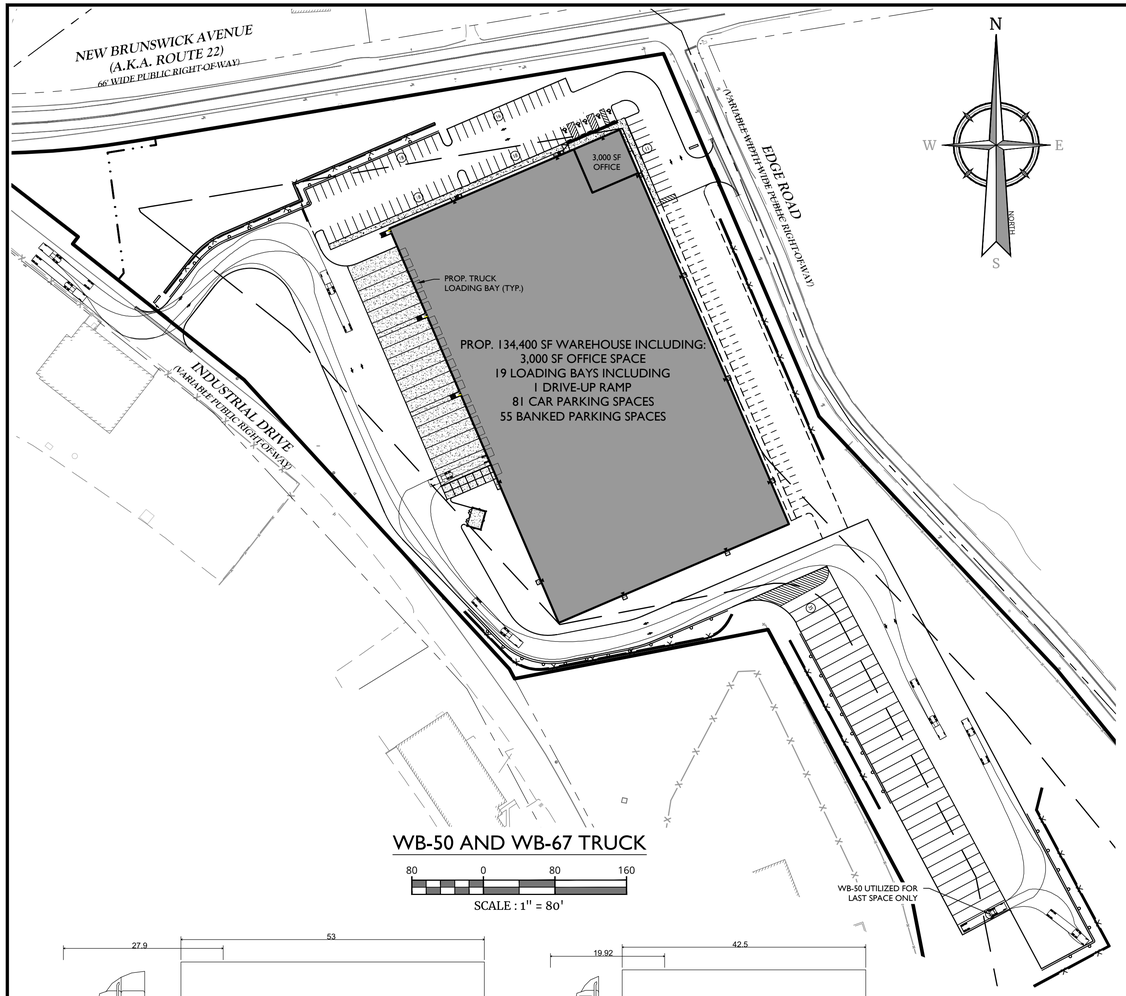

WB-50 AND WB-67 TRUCK

80 0 80 160

SCALE : 1" = 80'

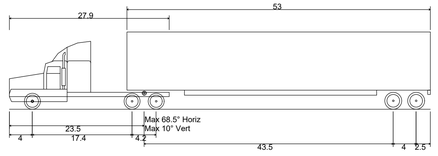

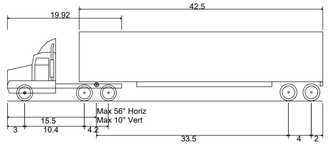

WB-67 - Interstate Semi-Trailer	
Overall Length	73.501ft
Overall Width	8.500ft
Overall Body Height	13.500ft
Min Body Ground Clearance	1.334ft
Max Track Width	8.500ft
Lock-to-lock time	6.00s
Max Steering Angle (Virtual)	28.40°

WB-50 - Intermediate Semi-Trailer	
Overall Length	55.000ft
Overall Width	8.500ft
Overall Body Height	12.052ft
Min Body Ground Clearance	1.334ft
Max Track Width	8.500ft
Lock-to-lock time	6.00s
Max Steering Angle (Virtual)	17.90°

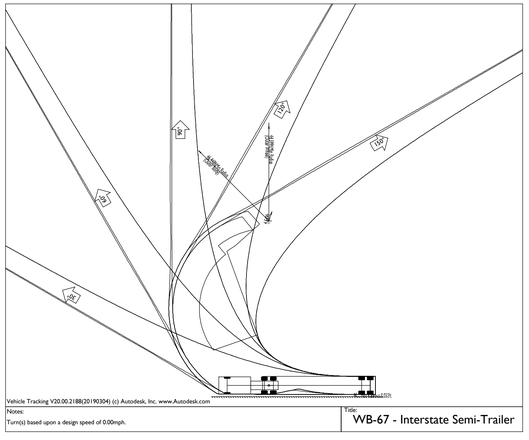

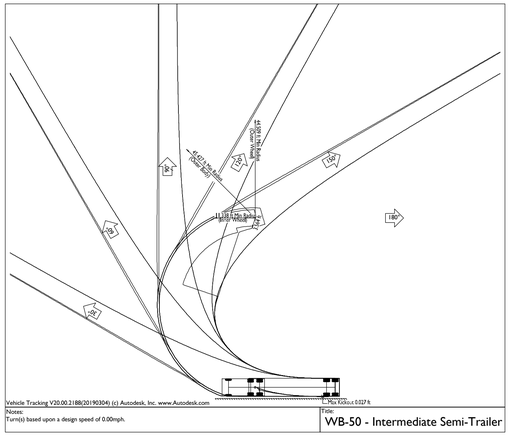

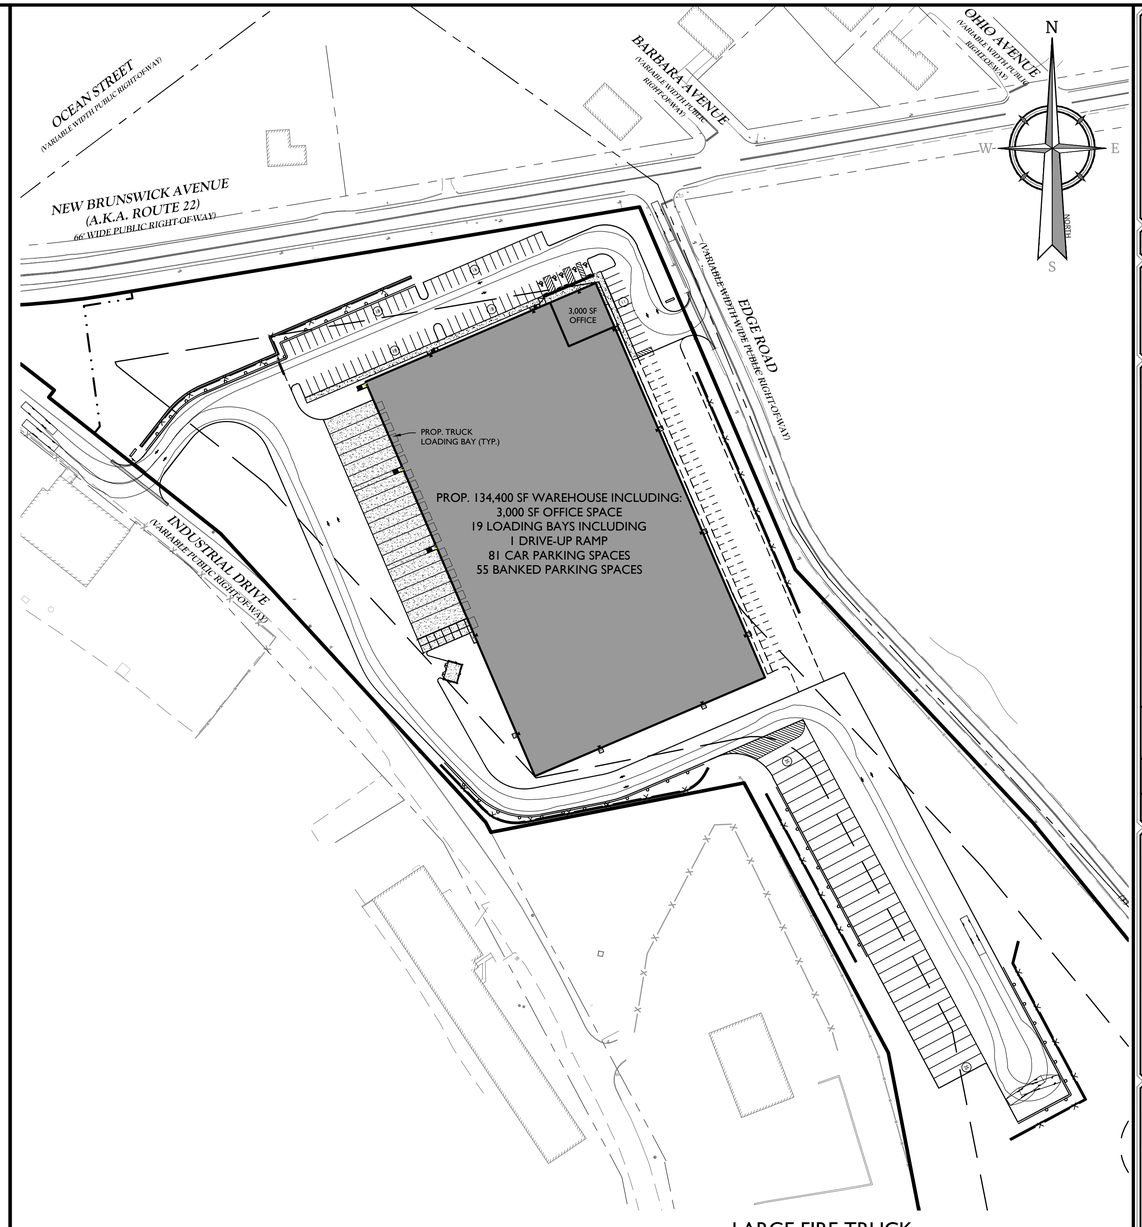

LARGE FIRE TRUCK

80 0 80 160

SCALE : 1" = 80'

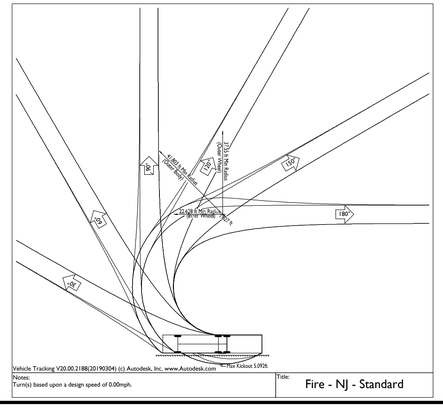

Colliers
Engineering & Design

www.colliersengineering.com

Copyright © 2022. Colliers Engineering & Design All Rights Reserved. This drawing and all the information contained herein is authorized for use only by the party for whom the services were contracted or to whom it is certified. This drawing may not be copied, reused, disclosed, distributed or relied upon for any other purpose without the express written consent of Colliers Engineering & Design.

Doing Business as MASER CONSULTING

811 PROTECT YOURSELF
ALL STATES REQUIRE NOTIFICATION OF EXCAVATORS, DESIGNERS, OR ANY PERSON PREPARING TO DISTURB THE EARTH'S SURFACE ANYWHERE IN ANY STATE
Know what's below. Call before you dig.
FOR STATE SPECIFIC DIRECT PHONE NUMBERS VISIT: WWW.CALL811.COM

REV	DATE	DRAWN BY	DESCRIPTION

C. Richard Roseberry
NEW JERSEY LICENSED PROFESSIONAL ENGINEER
LICENSE NUMBER: GE37546
COLLIERS ENGINEERING & DESIGN, INC.
N.J. C.O.A. #: 24GA27986500

PRELIMINARY AND FINAL MAJOR SITE PLAN

FOR

WOODHILL ALPHA, LLC

BLOCK 100.02
LOTS 1, 1.08 & 1.09

BOROUGH OF ALPHA
WARREN COUNTY
NEW JERSEY

Colliers Engineering & Design
CLINTON
Shelbourne at Hunterdon
53 Frontage Road, Suite 110
Hampton, NJ 08827
Phone: 908.238.0900
COLLIERS ENGINEERING & DESIGN, INC.
DOING BUSINESS AS MASER CONSULTING

SCALE:	DATE:	DRAWN BY:	CHECKED BY:
AS SHOWN	03/01/22	AG	JPA

PROJECT NUMBER:	DRAWING NAME:
190004898B	C-TRUK-TURN

SHEET TITLE:
TRUCK TURNING PLAN

SHEET NUMBER:
1 of 1

NOTE: DO NOT SCALE DRAWINGS FOR CONSTRUCTION.

2019\190048988\Engineering\Site Plans\C-TRUK-TURN.dwg\C-TRUK-TURN By: AUSTIN.HOLTHAUS