Exhibit C

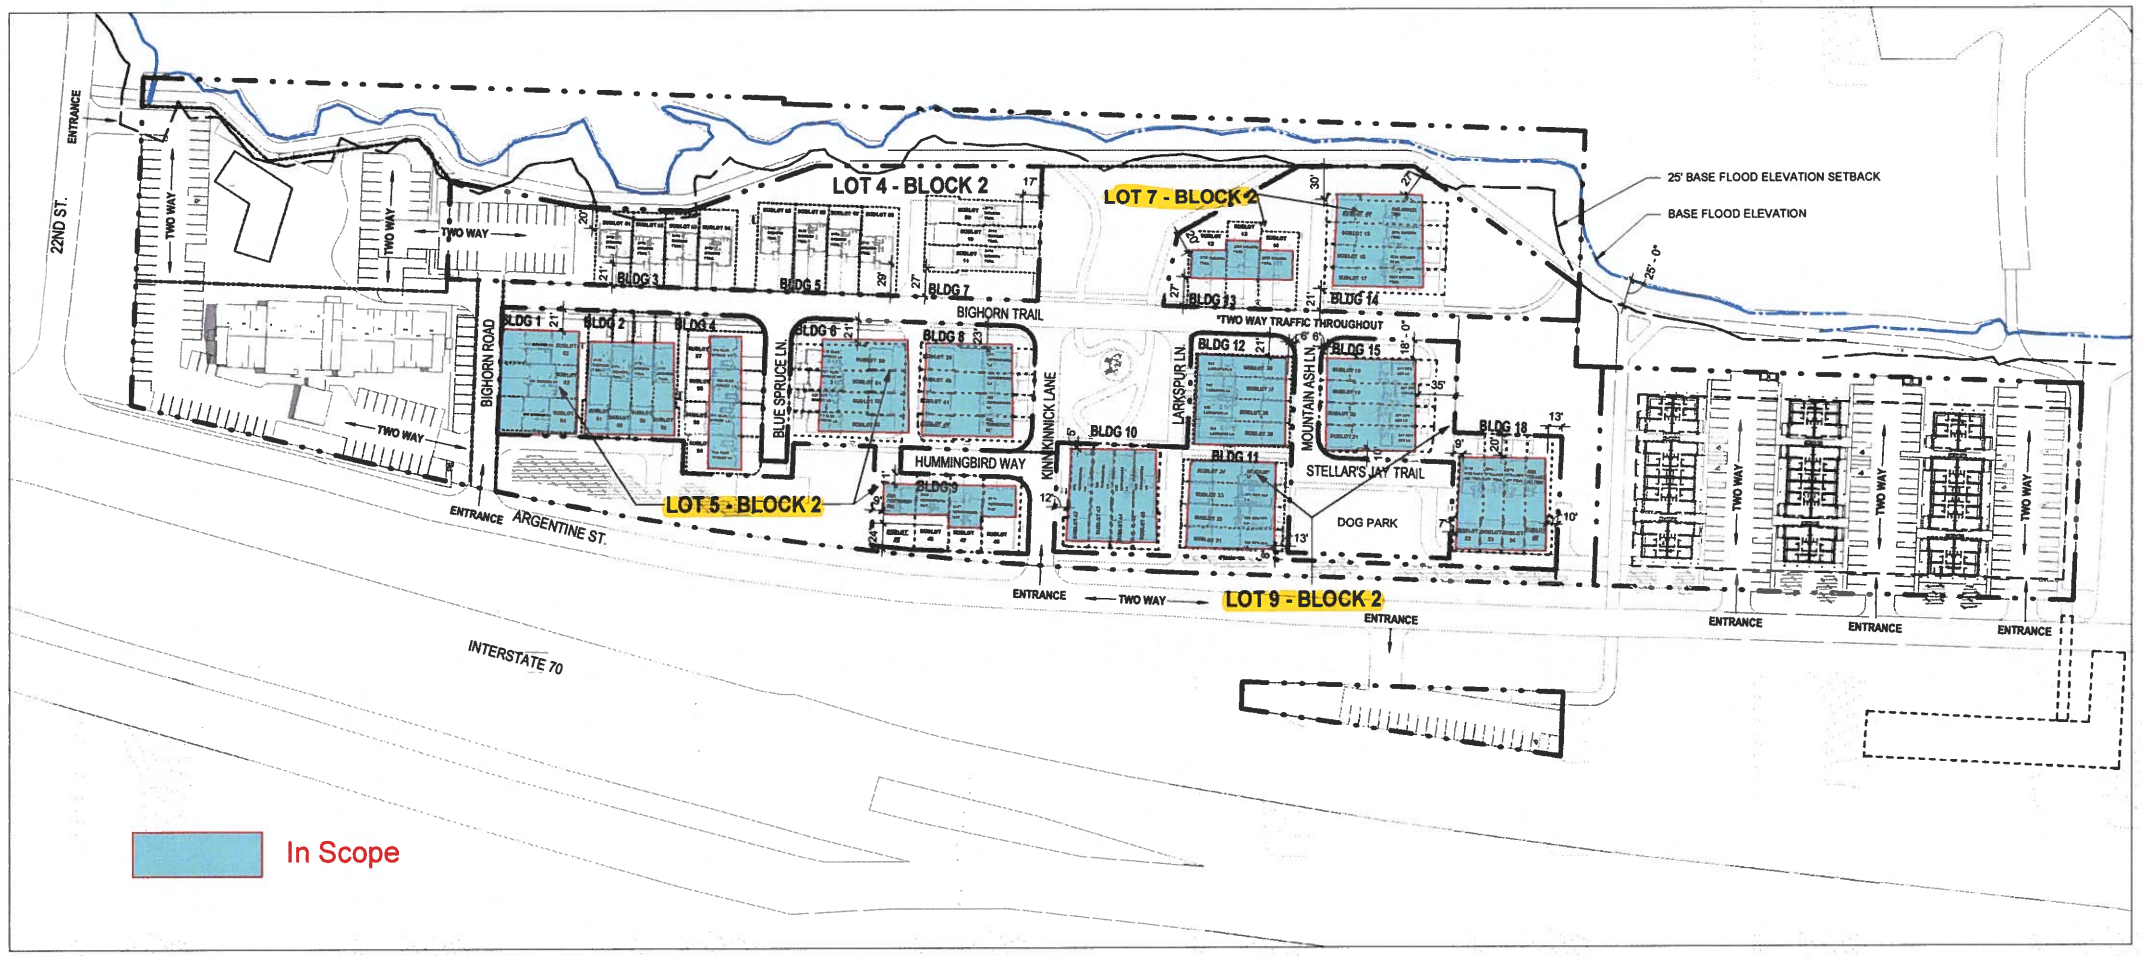

1 **SITE PLAN - OVERALL**
1" = 80'-0"

AREA BOUNDARY LINES
BASE FLOOD ELEVATION
LOT BOUNDARY LINES
SUB-LOT BOUNDARY LINES
PEDESTRIAN PATHS
STREETS
BERMED LAND

TOWN STAMP

359 DESIGN

DISCIPLINE STAMP

BIGHORN CROSSING
BIGHORN CROSSING
SUBDIVISION GEORGETOWN
CO 80444

ISSUE

SHEET TITLE
SITE PLAN - OVERALL

REVISION

No.	Description	Date

PROJECT NUMBER	17035
ISSUE DATE	5/24/2018

SHEET NO.
A0-00