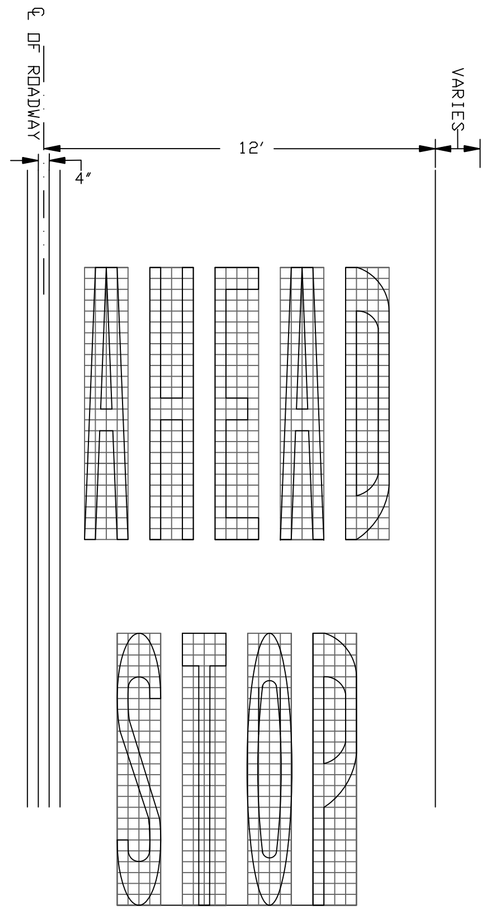

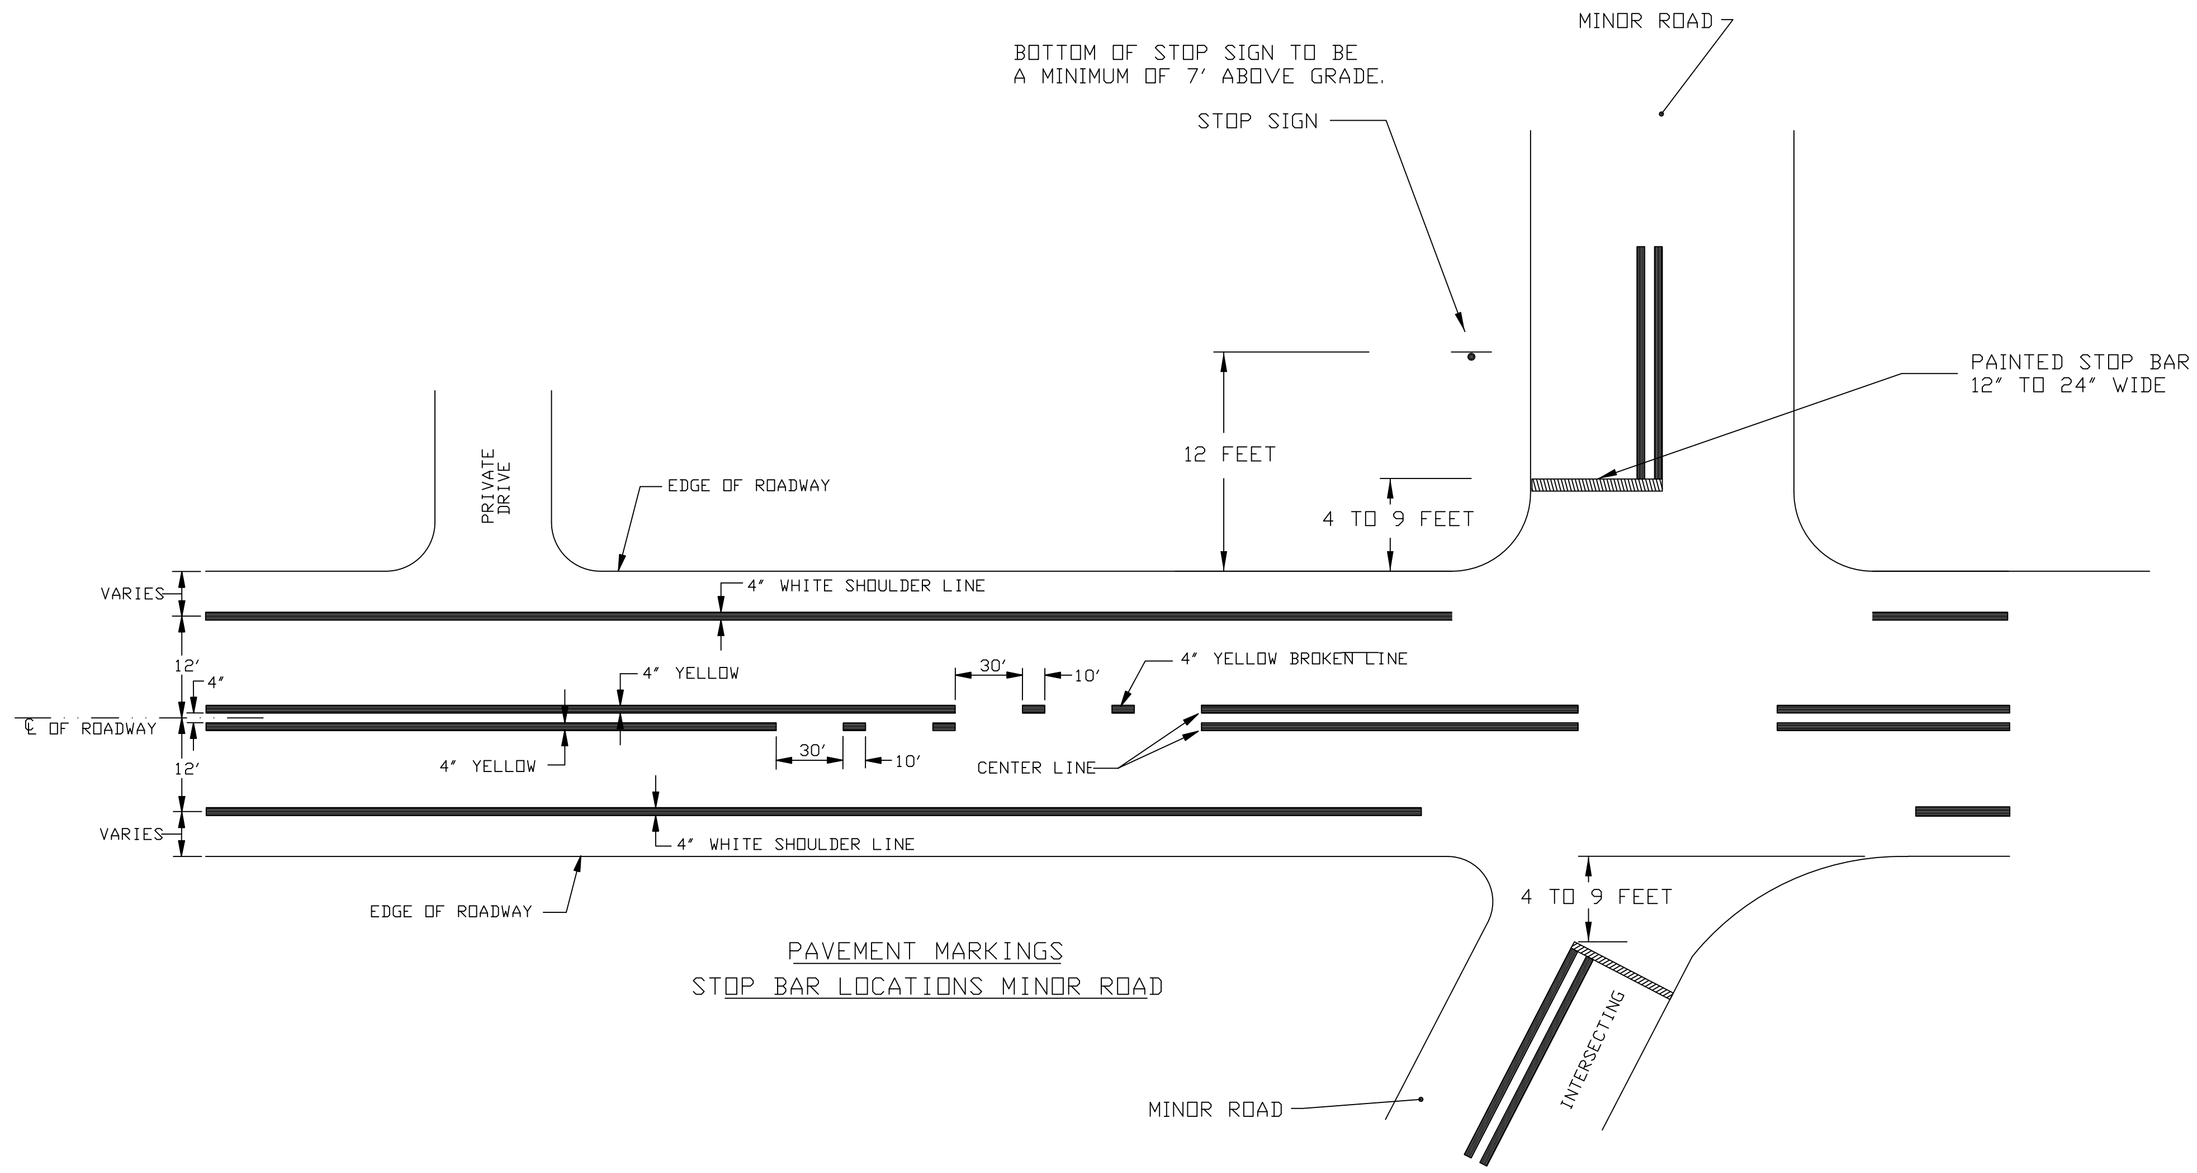

PAVEMENT MARKINGS
STOP BAR LOCATIONS MINOR ROAD

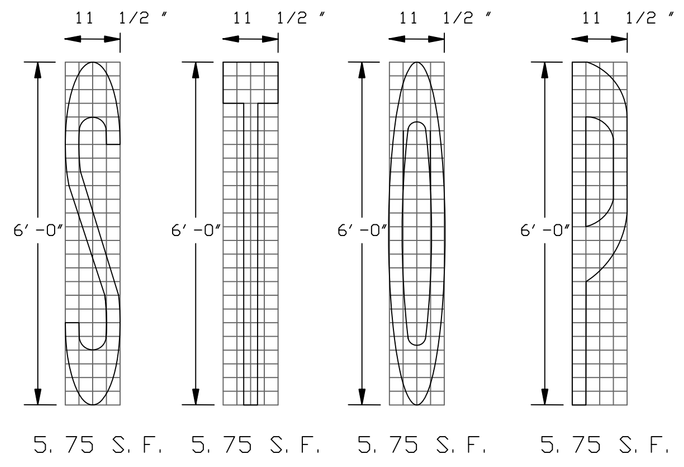

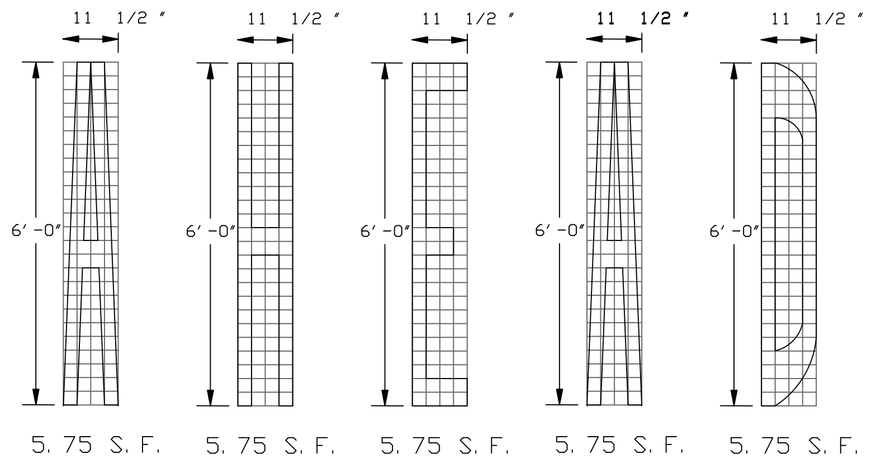

NO.	REVISIONS	BY	DATE

DES BY:	J.M.M.
DRN BY:	J.M.M.
CHK BY:	R.S.
APPD BY:	R.C.

DATE: 2-16-2009

SCALE: N.A.

SUBMITTED BY: DATE:

APPROVED BY: DATE:

ENGINEER: _____

TOWN OF WATERTOWN
DEPARTMENT OF PUBLIC WORKS
DIVISION OF ENGINEERING

PROJECT TITLE:
TOWN OF WATERTOWN
STANDARD DRAWINGS

DRAWING TITLE:
PAVEMENT MARKINGS
MINOR ROADWAYS
TYPICAL DETAILS

PROJECT NO.

FILE NO.

DRAWING NO. **15SWIN-23**

SHEET NO. **15SWIN-23**