MILL CREST MOORS

A PART OF THE SOUTHEAST 1/4 AND SOUTHWEST 1/4 OF SECTION 9 AND PART OF THE NORTHEAST 1/4 AND NORTHWEST 1/4 AND SOUTHEAST 1/4 OF SECTION 16, T1N-R5E, HAMBURG TOWNSHIP, LIVINGSTON COUNTY, MICHIGAN

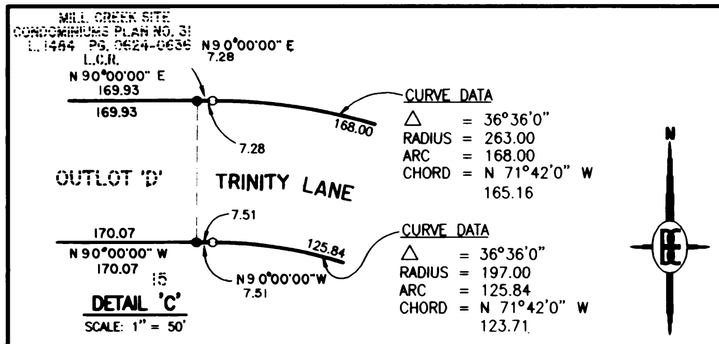

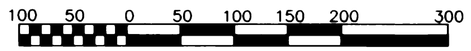

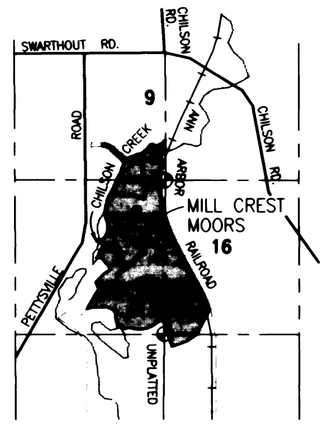

LOCATION MAP
SCALE: 1' = 2000'

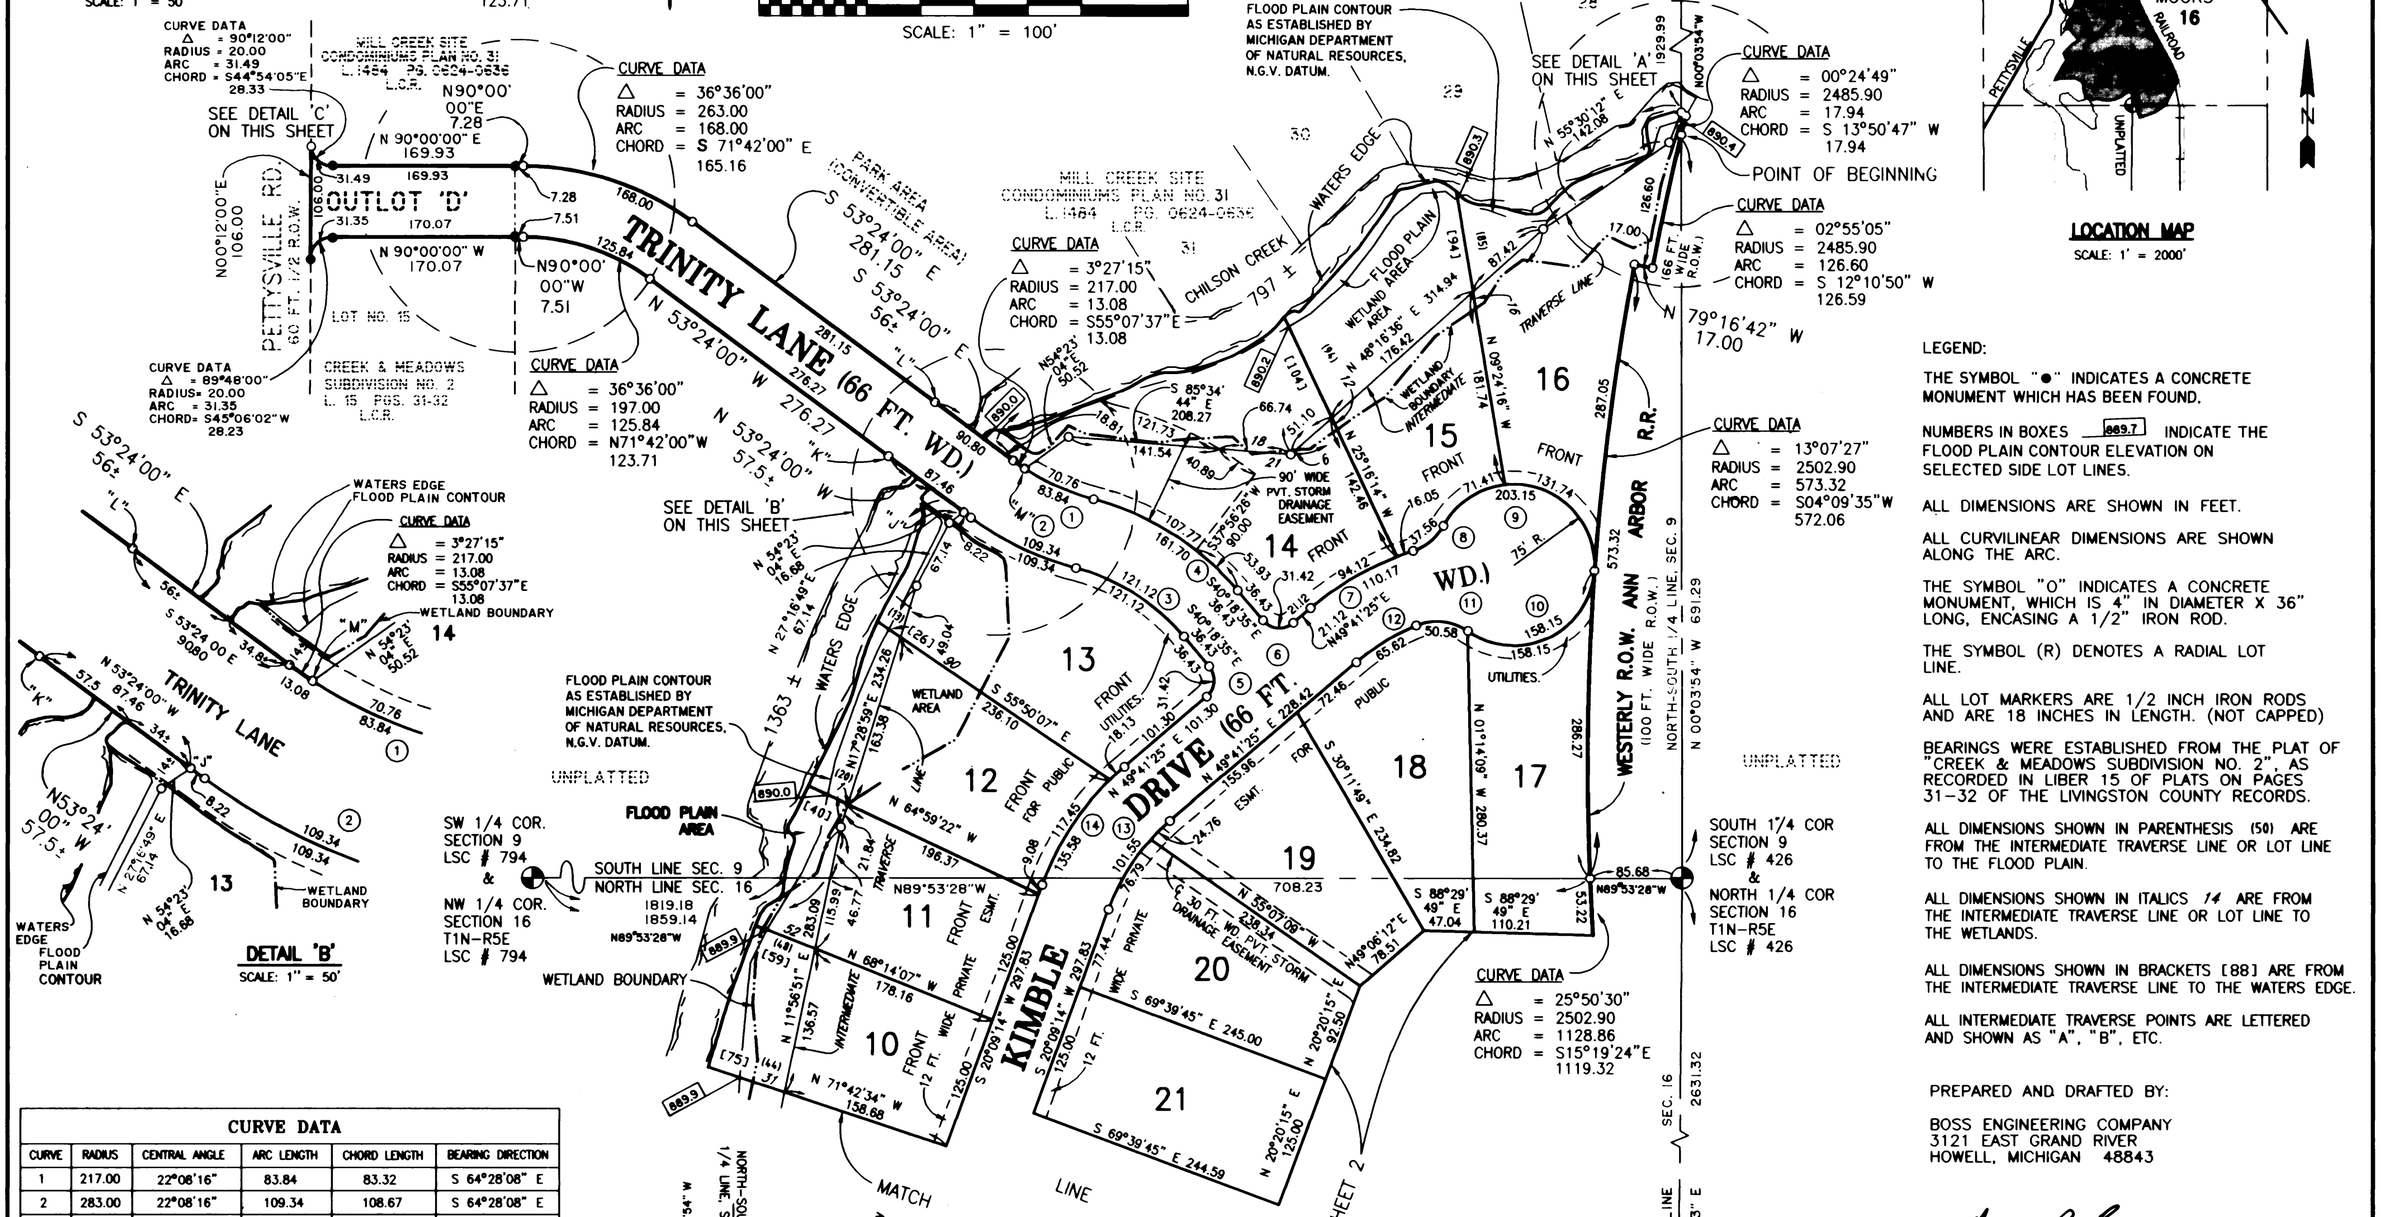

CURVE DATA					
CURVE	RADIUS	CENTRAL ANGLE	ARC LENGTH	CHORD LENGTH	BEARING DIRECTION
1	217.00	22°08'16"	83.84	83.32	S 64°28'08" E
2	283.00	22°08'16"	109.34	108.67	S 64°28'08" E
3	197.00	35°13'41"	121.12	119.23	N 57°55'25" W
4	263.00	35°13'41"	161.70	159.17	N 57°55'25" W
5	20.00	90°00'00"	31.42	28.28	N 04°41'25" E
6	20.00	90°00'00"	31.42	28.28	S 85°18'35" E
7	283.00	22°18'15"	110.17	109.47	S 60°50'33" W
8	50.00	43°02'14"	37.56	36.68	N 50°28'34" E
9	75.00	155°11'35"	203.15	146.50	N 73°26'45" W
10	75.00	120°49'18"	158.15	130.44	N 64°33'41" E
11	50.00	57°57'20"	50.58	48.45	N 84°00'20" W
12	217.00	17°19'35"	65.62	65.37	S 58°21'13" W
13	197.00	29°32'12"	101.55	100.43	S 34°55'19" W
14	263.00	29°32'12"	135.58	134.08	S 34°55'19" W

LEGEND:

THE SYMBOL "●" INDICATES A CONCRETE MONUMENT WHICH HAS BEEN FOUND.

NUMBERS IN BOXES 889.7 INDICATE THE FLOOD PLAIN CONTOUR ELEVATION ON SELECTED SIDE LOT LINES.

ALL DIMENSIONS ARE SHOWN IN FEET.

ALL CURVILINEAR DIMENSIONS ARE SHOWN ALONG THE ARC.

THE SYMBOL "O" INDICATES A CONCRETE MONUMENT, WHICH IS 4" IN DIAMETER X 36" LONG, ENCASING A 1/2" IRON ROD.

THE SYMBOL (R) DENOTES A RADIAL LOT LINE.

ALL LOT MARKERS ARE 1/2 INCH IRON RODS AND ARE 18 INCHES IN LENGTH. (NOT CAPPED)

BEARINGS WERE ESTABLISHED FROM THE PLAT OF "CREEK & MEADOWS SUBDIVISION NO. 2", AS RECORDED IN LIBER 15 OF PLATS ON PAGES 31-32 OF THE LIVINGSTON COUNTY RECORDS.

ALL DIMENSIONS SHOWN IN PARENTHESIS (50) ARE FROM THE INTERMEDIATE TRAVERSE LINE OR LOT LINE TO THE FLOOD PLAIN.

ALL DIMENSIONS SHOWN IN ITALICS *14* ARE FROM THE INTERMEDIATE TRAVERSE LINE OR LOT LINE TO THE WETLANDS.

ALL DIMENSIONS SHOWN IN BRACKETS [88] ARE FROM THE INTERMEDIATE TRAVERSE LINE TO THE WATERS EDGE.

ALL INTERMEDIATE TRAVERSE POINTS ARE LETTERED AND SHOWN AS "A", "B", ETC.

THIS PLAT IS SUBJECT TO RESTRICTIONS REQUIRED BY ACT 288 OF 1967, AS AMENDED ON CERTAIN LOTS WITH RESPECT TO THE REQUIREMENTS OF THE MICHIGAN DEPARTMENT OF NATURAL RESOURCES AND/OR THE MICHIGAN DEPARTMENT OF PUBLIC HEALTH, WHICH ARE RECORDED IN LIBER 1840, PAGES 822-857, OF RECORDS OF THIS COUNTY.

PREPARED AND DRAFTED BY:

BOSS ENGINEERING COMPANY
3121 EAST GRAND RIVER
HOWELL, MICHIGAN 48843

Gary R Boss
GARY R. BOSS

SURVEYOR'S SEAL

STATE OF MICHIGAN
GARY R. BOSS
SURVEYOR & ENGINEER
NO. 17022
REG. LAND SURVEYOR & PROF. ENG'R

062883

LIBER_____PAGE_____