THIS PLAT IS SUBJECT TO RESTRICTIONS REQUIRED BY ACT 288 OF 1967, AS AMENDED ON CERTAIN LOTS WITH RESPECT TO THE REQUIREMENTS OF THE MICHIGAN DEPARTMENT OF NATURAL RESOURCES AND/OR THE MICHIGAN DEPARTMENT OF PUBLIC HEALTH, WHICH ARE RECORDED IN LIBER 1776, PAGES 822-837. OF RECORDS OF THIS COUNTY.

MILL CREST MOORS

A PART OF THE SOUTHEAST 1/4 AND SOUTHWEST 1/4 OF SECTION 9 AND PART OF THE NORTHEAST 1/4 AND NORTHWEST 1/4 AND SOUTHEAST 1/4 OF SECTION 16, T1N-R5E, HAMBURG TOWNSHIP, LIVINGSTON COUNTY, MICHIGAN

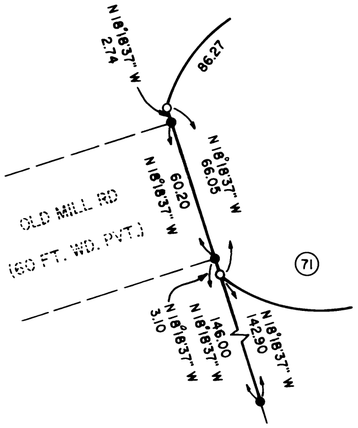

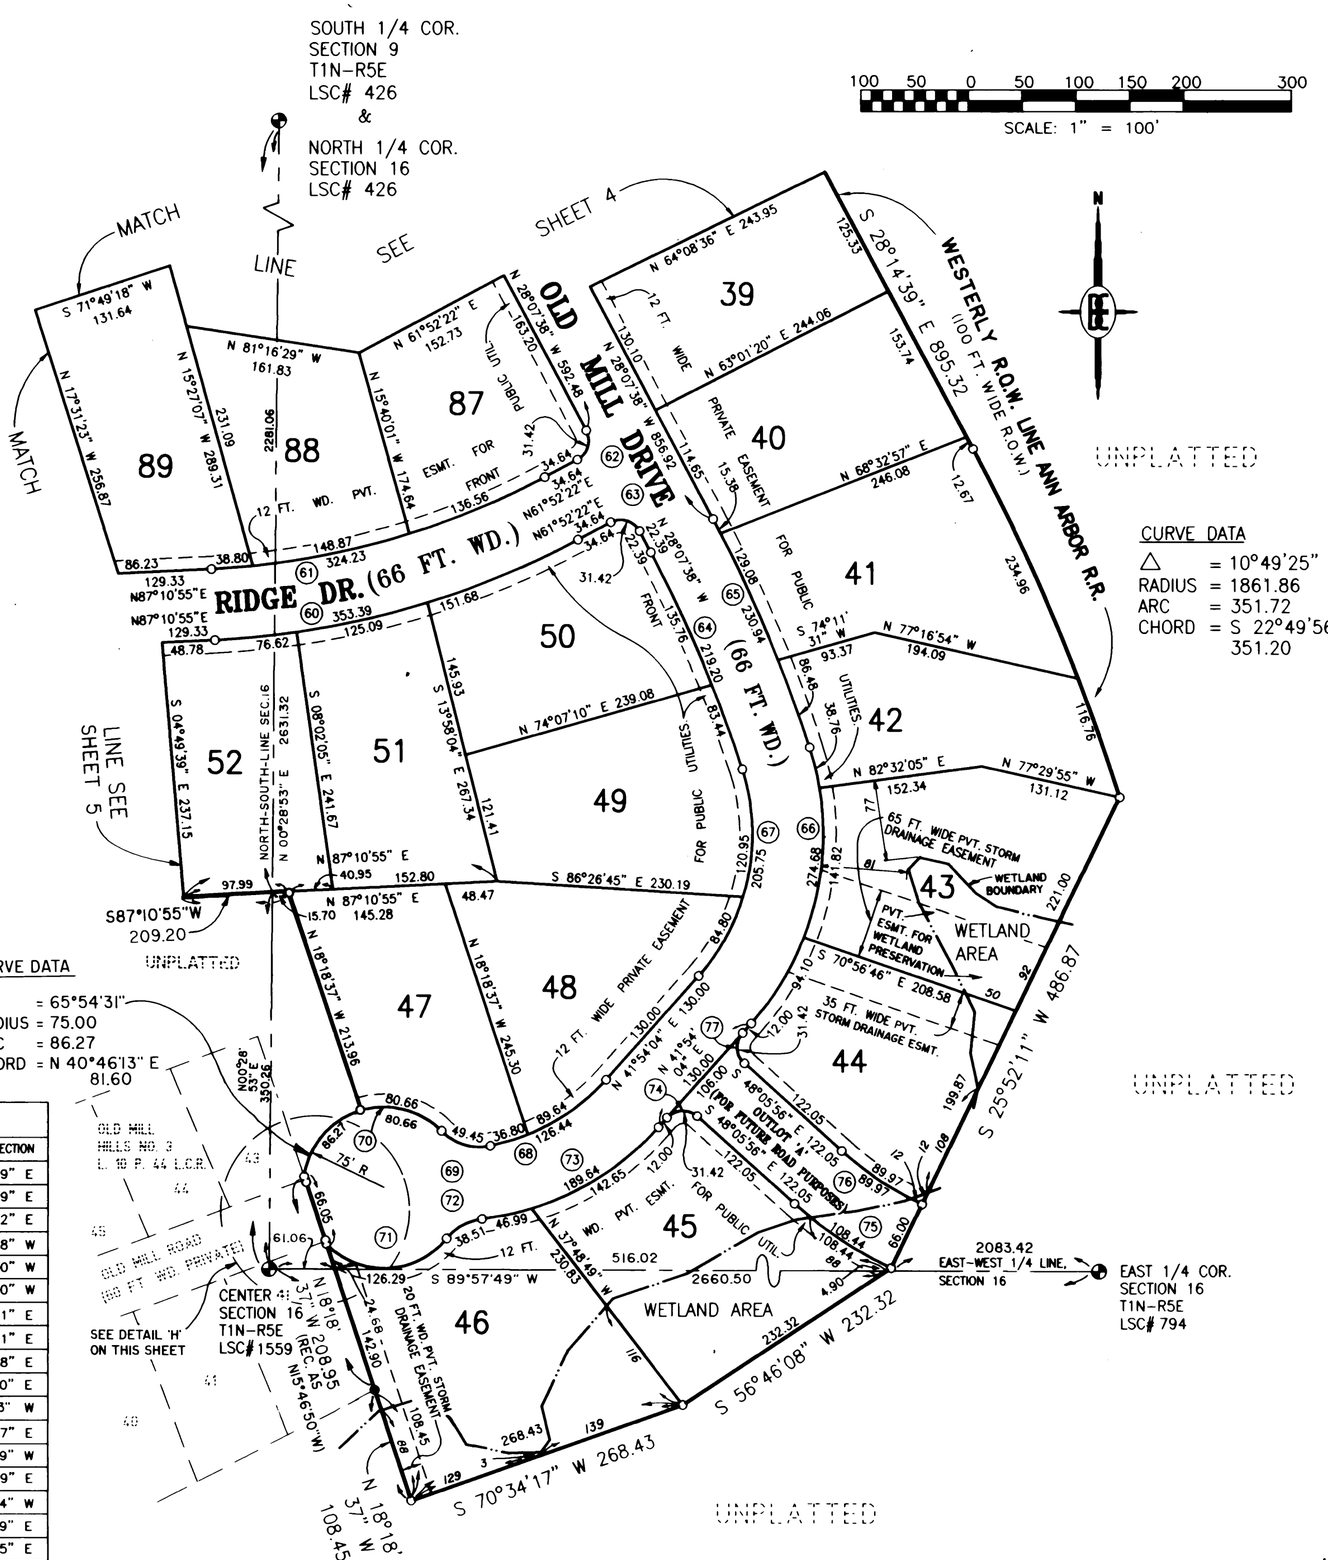

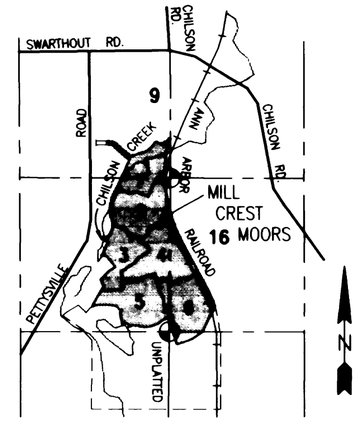

LOCATION MAP
SCALE: 1" = 2000'

CURVE DATA
△ = 10°49'25"
RADIUS = 1861.86
ARC = 351.72
CHORD = S 22°49'56" E 351.20

CURVE DATA
△ = 65°54'31"
RADIUS = 75.00
ARC = 86.27
CHORD = N 40°46'13" E 81.60

DETAIL 'H'
SCALE: 1" = 50'

CURVE DATA					
CURVE	RADIUS	CENTRAL ANGLE	ARC LENGTH	CHORD LENGTH	BEARING DIRECTION
60	800.00	25°18'34"	353.39	350.52	N 74°31'39" E
61	734.00	25°18'34"	324.23	321.60	N 74°31'39" E
62	20.00	90°00'00"	31.42	28.28	N 16°52'22" E
63	20.00	90°00'00"	31.42	28.28	N 73°07'38" W
64	1232.74	10°11'17"	219.20	218.91	N 23°02'00" W
65	1298.74	10°11'17"	230.94	230.63	N 23°02'00" W
66	263.00	59°50'25"	274.68	262.36	N 11°58'51" E
67	197.00	59°50'25"	205.75	196.52	N 11°58'51" E
68	197.00	36°46'29"	126.44	124.28	N 60°17'18" E
69	50.00	56°39'53"	49.45	47.46	S 72°59'30" E
70	75.00	61°36'57"	80.66	76.82	N 75°28'03" W
71	75.00	96°28'45"	126.29	111.89	N 87°19'27" E
72	50.00	44°07'49"	38.51	37.57	S 61°08'59" W
73	263.00	41°18'50"	189.64	185.56	N 62°33'29" E
74	20.00	90°00'00"	31.42	28.28	S 86°54'04" W
75	375.00	16°34'05"	108.44	108.06	S 56°22'59" E
76	309.00	16°40'58"	89.97	89.65	S 56°26'25" E
77	20.00	90°00'00"	31.42	28.28	S 03°05'56" E

LEGEND:

THE SYMBOL "●" INDICATES A CONCRETE MONUMENT WHICH HAS BEEN FOUND.

ALL DIMENSIONS ARE SHOWN IN FEET.

ALL CURVILINEAR DIMENSIONS ARE SHOWN ALONG THE ARC.

THE SYMBOL "O" INDICATES A CONCRETE MONUMENT, WHICH IS 4" IN DIAMETER X 36" LONG, ENCASING A 1/2" IRON ROD.

THE SYMBOL (R) DENOTES A RADIAL LOT LINE.

ALL LOT MARKERS ARE 1/2 INCH IRON RODS AND ARE 18 INCHES IN LENGTH. (NOT CAPPED)

BEARINGS WERE ESTABLISHED FROM THE PLAT OF "CREEK & MEADOWS SUBDIVISION NO. 2", AS RECORDED IN LIBER 15 OF PLATS ON PAGES 31-32 OF THE LIVINGSTON COUNTY RECORDS.

ALL DIMENSIONS SHOWN IN PARENTHESIS (50) ARE FROM THE INTERMEDIATE TRAVERSE LINE OR LOT LINE TO THE FLOOD PLAIN.

ALL DIMENSIONS SHOWN IN ITALICS *14* ARE FROM THE INTERMEDIATE TRAVERSE LINE OR LOT LINE TO THE WETLANDS.

ALL DIMENSIONS SHOWN IN BRACKETS [88] ARE FROM THE INTERMEDIATE TRAVERSE LINE TO THE WATERS EDGE.

ALL INTERMEDIATE TRAVERSE POINTS ARE LETTERED AND SHOWN AS "A", "B", ETC.

PREPARED AND DRAFTED BY:

BOSS ENGINEERING COMPANY
3121 EAST GRAND RIVER
HOWELL, MICHIGAN 48843

GARY R. BOSS

SURVEYOR'S SEAL

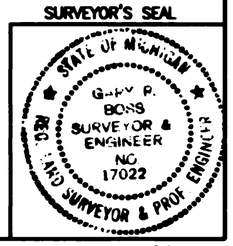

LIBER _____ PAGE _____

062883