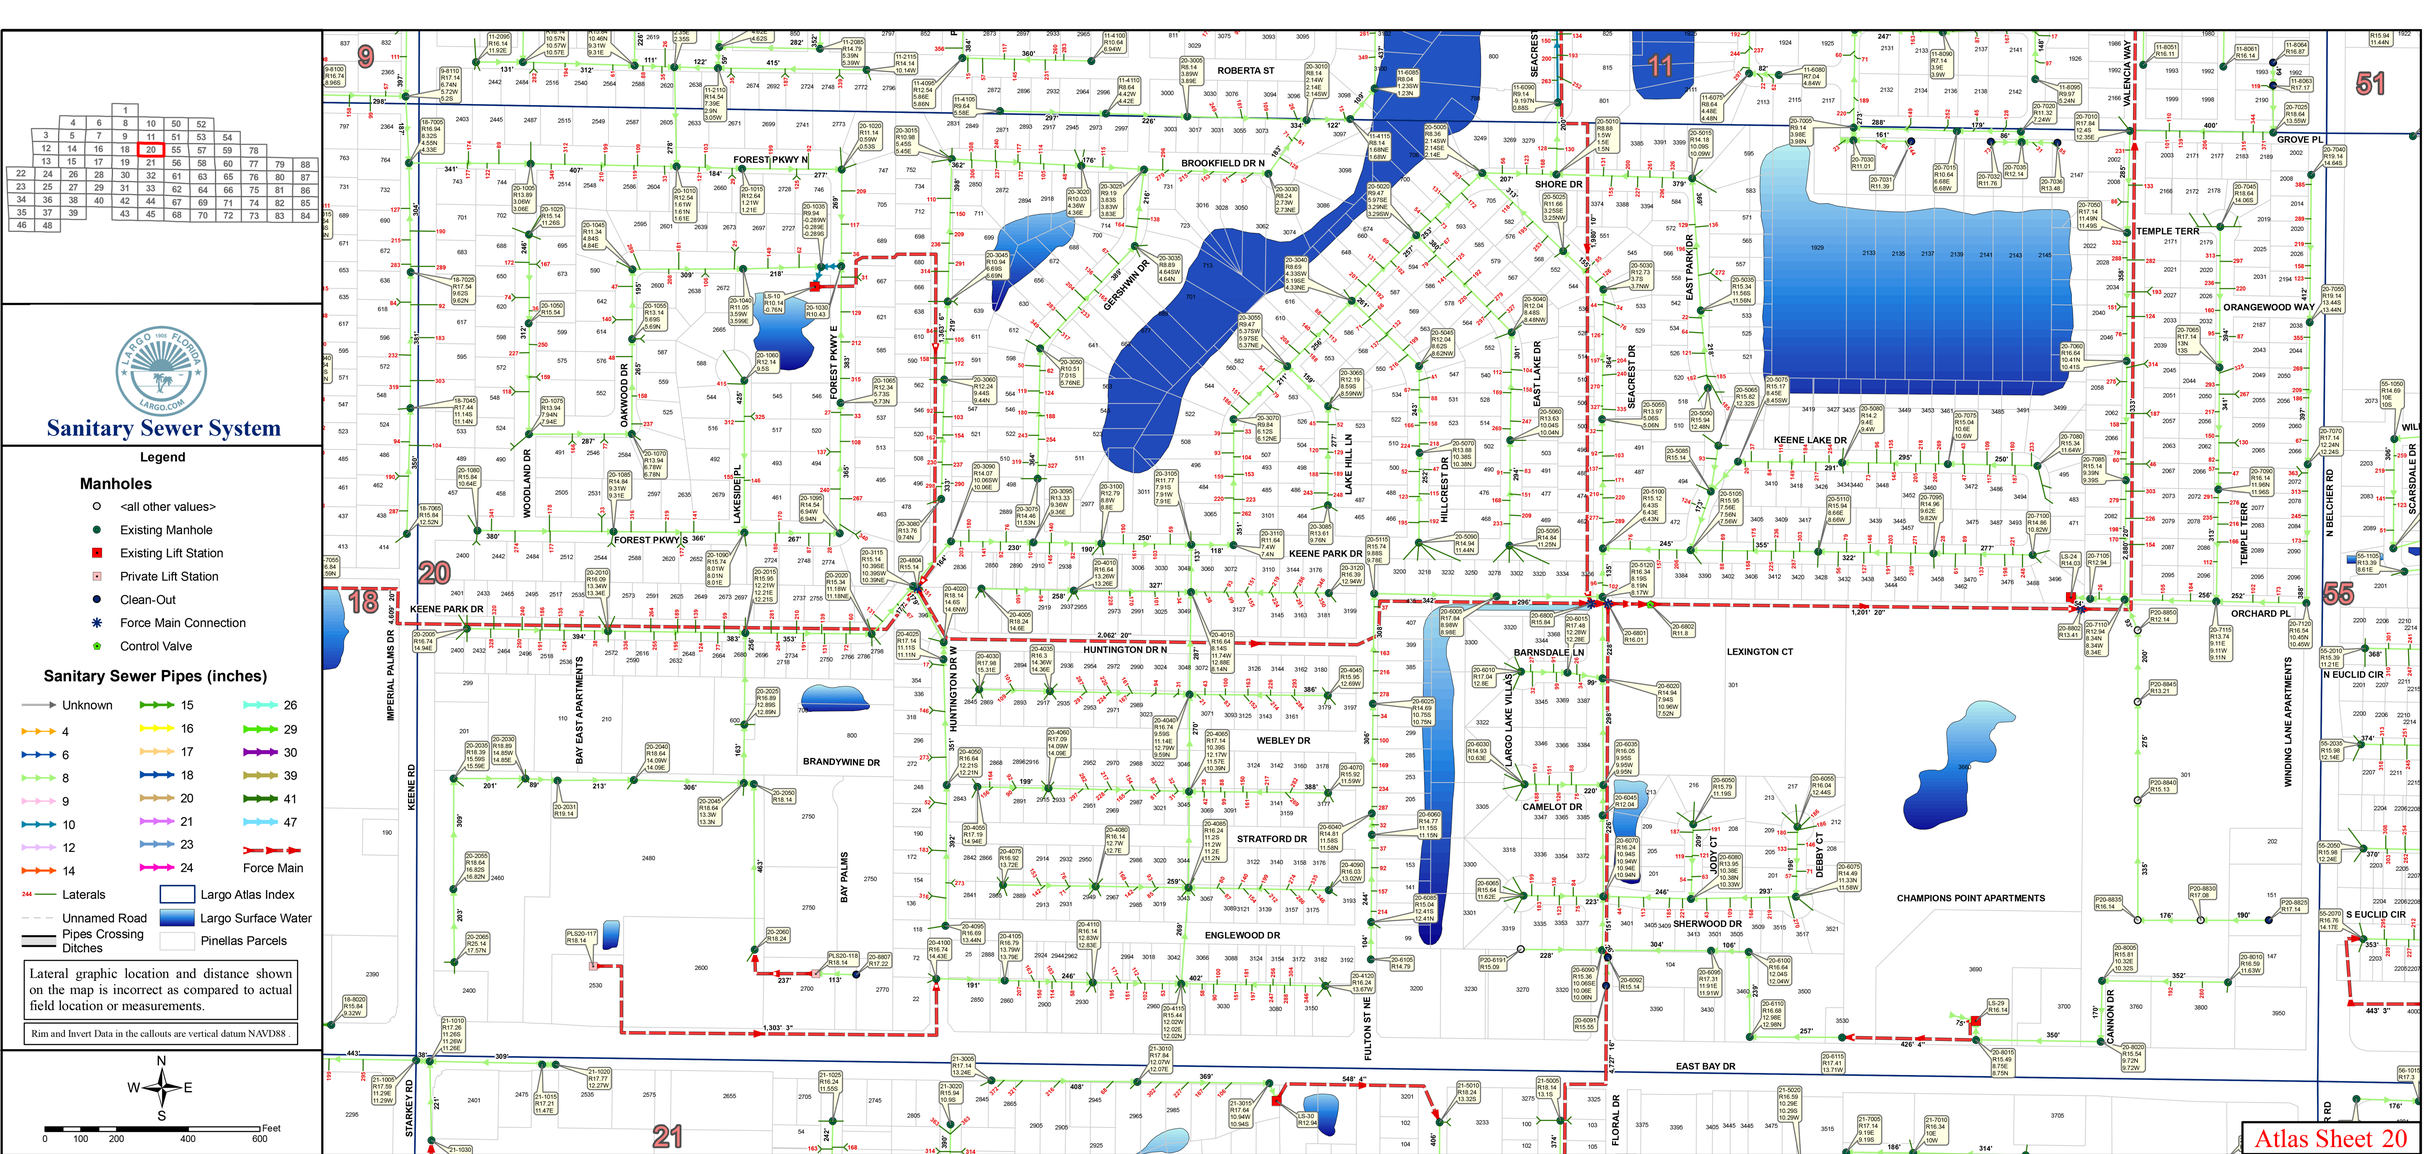
Sanitary Sewer System
Legend
Manholes
<all other values>
Existing Manhole
Existing Lift Station
Private Lift Station
Clean-Out
Force Main Connection
Control Valve
Sanitary Sewer Pipes (inches)
Unknown
4
6
8
9
10
12
14
15
16
17
18
20
21
23
24
26
29
30
39
41
47
Force Main
Laterals
Unnamed Road
Pipes Crossing Ditches
Largo Atlas Index
Largo Surface Water
Pinellas Parcels
Lateral graphic location and distance shown on the map is incorrect as compared to actual field location or measurements.
Rim and Invert Data in the callouts are vertical datum NAVD88 .
N
W
E
S
0
100
200
400
600
Feet
J:\00015\00015036.00\GIS\mxd\Largo_Atlas.mxd
This is not a map of survey.
Oct 09, 2009
ROBERTA ST
FOREST PKWY N
FOREST PKWY E
FOREST PKWY S
BROOKFIELD DR N
SHORE DR
GERSHWIN DR
OAKWOOD DR
WOODLAND DR
LAKESIDE PL
LAKE HILL LN
HILLCREST DR
EAST LAKE DR
EAST PARK DR
SEACREST DR
SEACREST
KEENE LAKE DR
KEENE PARK DR
HUNTINGTON DR N
HUNTINGTON DR W
IMPERIAL PALMS DR
KEENE RD
BAY EAST APARTMENTS
BRANDYWINE DR
WEBLEY DR
STRATFORD DR
ENGLEWOOD DR
BAY PALMS
FULTON ST NE
STARKEY RD
FLORAL DR
EAST BAY DR
BARNSDALE LN
LEXINGTON CT
LARGO LAKE VILLAS
CAMELOT DR
JODY CT
DEBBIT CT
SHERWOOD DR
CHAMPIONS POINT APARTMENTS
CANNON DR
VALENCIA WAY
GROVE PL
TEMPLE TERR
ORANGEWOOD WAY
N BELCHER RD
SCARSDALE DR
ORCHARD PL
N EUCLID CIR
S EUCLID CIR
WINDING LANE APARTMENTS
WILL
9
11
51
18
20
55
21
1,303' 3"
1,201' 20"
2,062' 20"
548' 4"
426' 4"
443' 3"
Atlas Sheet 20