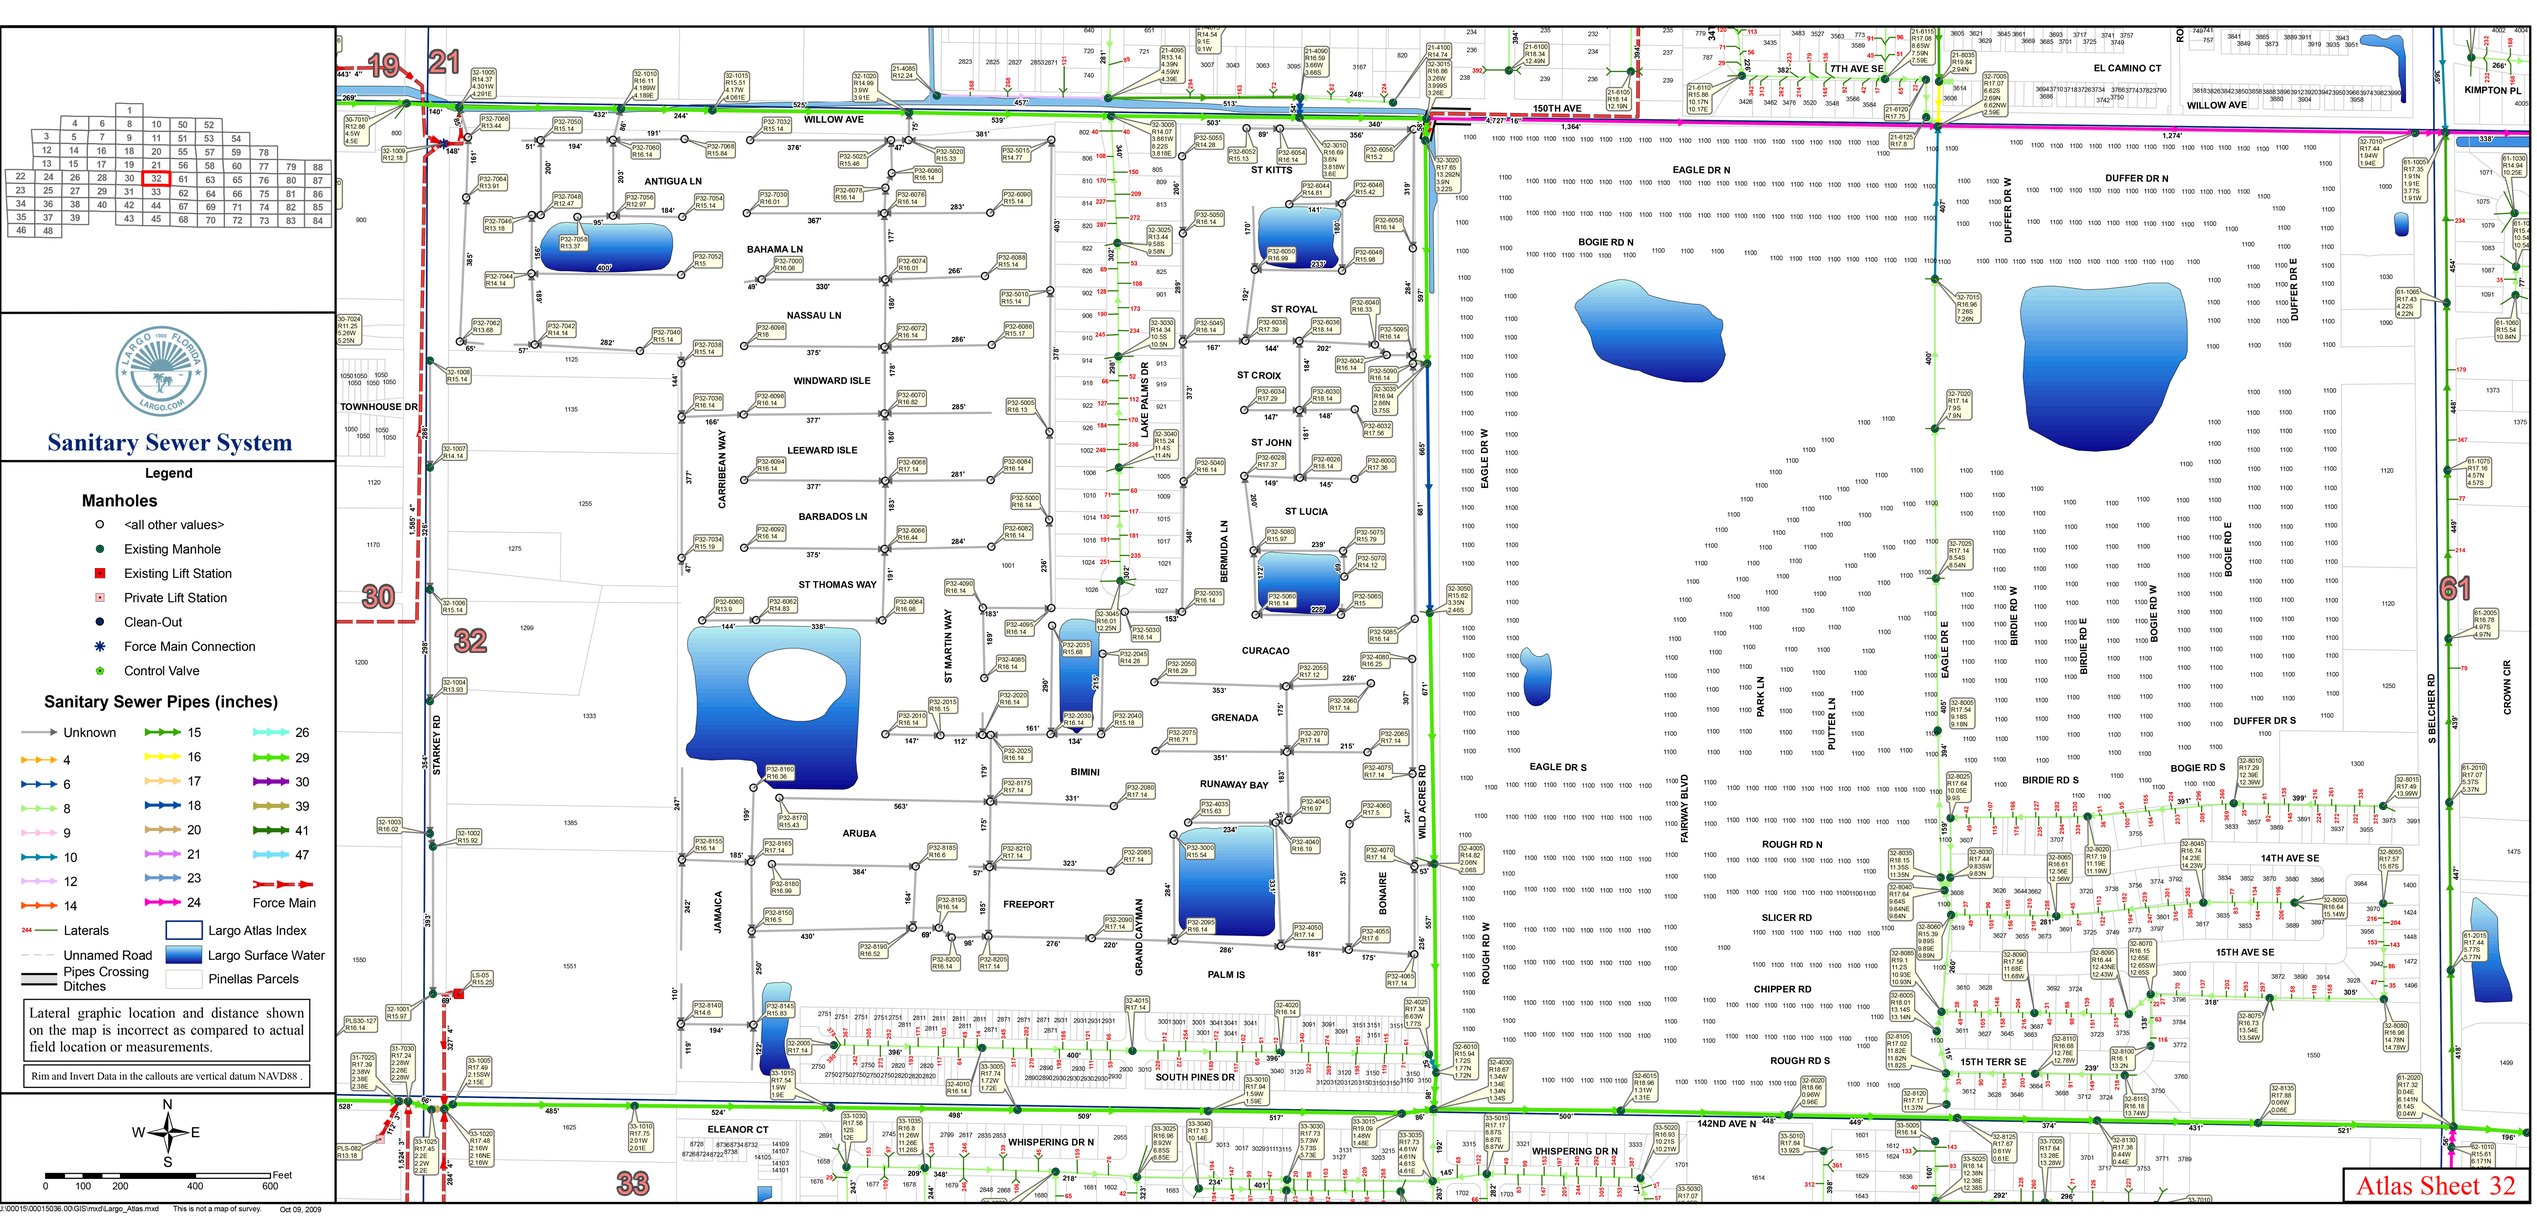
Sanitary Sewer System
Legend
Manholes
<all other values>
Existing Manhole
Existing Lift Station
Private Lift Station
Clean-Out
Force Main Connection
Control Valve
Sanitary Sewer Pipes (inches)
Unknown
4
6
8
9
10
12
14
15
16
17
18
20
21
23
24
26
29
30
39
41
47
Force Main
Laterals
Unnamed Road
Pipes Crossing
Ditches
Largo Atlas Index
Largo Surface Water
Pinellas Parcels
Lateral graphic location and distance shown on the map is incorrect as compared to actual field location or measurements.
Rim and Invert Data in the callouts are vertical datum NAVD88 .
WILLOW AVE
7TH AVE SE
150TH AVE
EL CAMINO CT
KIMPTON PL
ANTIGUA LN
BAHAMA LN
NASSAU LN
WINDWARD ISLE
LEEWARD ISLE
BARBADOS LN
ST THOMAS WAY
TOWNHOUSE DR
STARKEY RD
CARRIBEAN WAY
ST MARTIN WAY
BERMUDA LN
LAKE PALMS DR
ST KITTS
ST CROIX
ST JOHN
ST LUCIA
ST ROYAL
CURACAO
GRENADA
BIMINI
RUNAWAY BAY
ARUBA
JAMAICA
FREEPORT
GRAND CAYMAN
PALM IS
SOUTH PINES DR
WILD ACRES RD
BONAIRE
EAGLE DR N
EAGLE DR S
EAGLE DR W
BOGIE RD N
DUFFER DR N
DUFFER DR W
DUFFER DR E
DUFFER DR S
BOGIE RD S
BOGIE RD E
BOGIE RD W
BIRDIE RD S
BIRDIE RD E
BIRDIE RD W
EAGLE DR E
PARK LN
PUTTER LN
FAIRWAY BLVD
ROUGH RD N
ROUGH RD S
ROUGH RD W
SLICER RD
CHIPPER RD
14TH AVE SE
15TH AVE SE
15TH TERR SE
142ND AVE N
S BELCHER RD
CROWN CIR
WHISPERING DR N
ELEANOR CT
Feet
0
100
200
400
600
Atlas Sheet 32