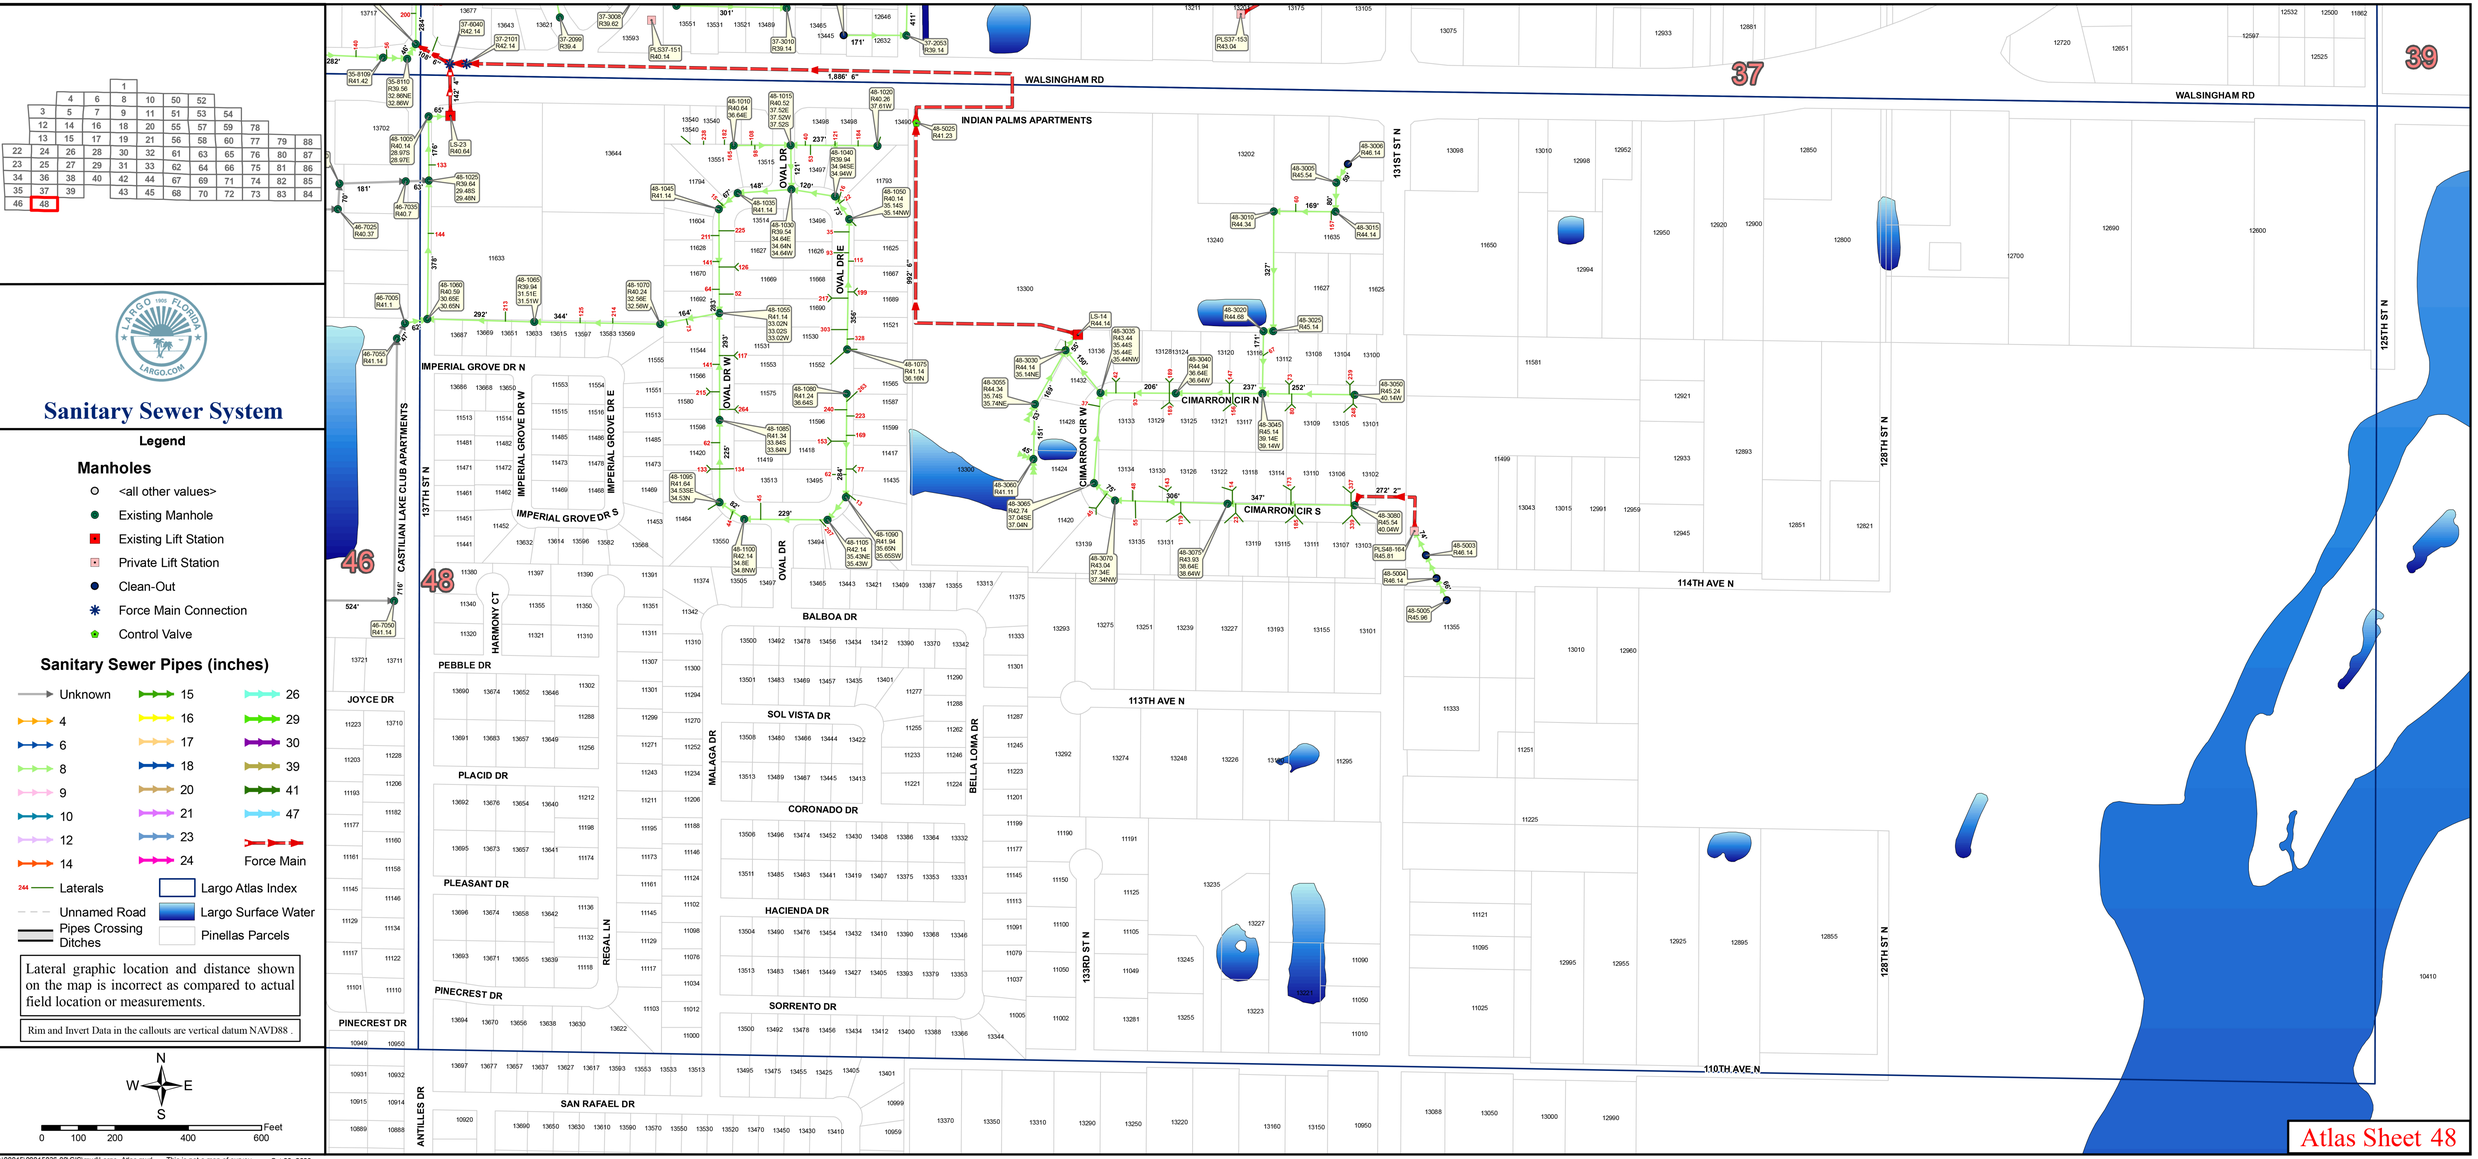

Sanitary Sewer System

Legend

Manholes

- <all other values>
- Existing Manhole
- Existing Lift Station
- Private Lift Station
- Clean-Out
- Force Main Connection
- Control Valve

Sanitary Sewer Pipes (inches)

Unknown, 4, 6, 8, 9, 10, 12, 14, 15, 16, 17, 18, 20, 21, 23, 24, 26, 29, 30, 39, 41, 47, Force Main

244 Laterals

Unnamed Road

Pipes Crossing Ditches

Largo Atlas Index

Largo Surface Water

Pinellas Parcels

Lateral graphic location and distance shown on the map is incorrect as compared to actual field location or measurements.

Rim and Invert Data in the callouts are vertical datum NAVD88 .

N W E S

0 100 200 400 600 Feet

\00015\00015036.00\GIS\mxd\Largo_Atlas.mxd This is not a map of survey. Oct 09, 2009

Atlas Sheet 48