


SEE PAGE 10

16

SEE PAGE 17

SEE PAGE 15

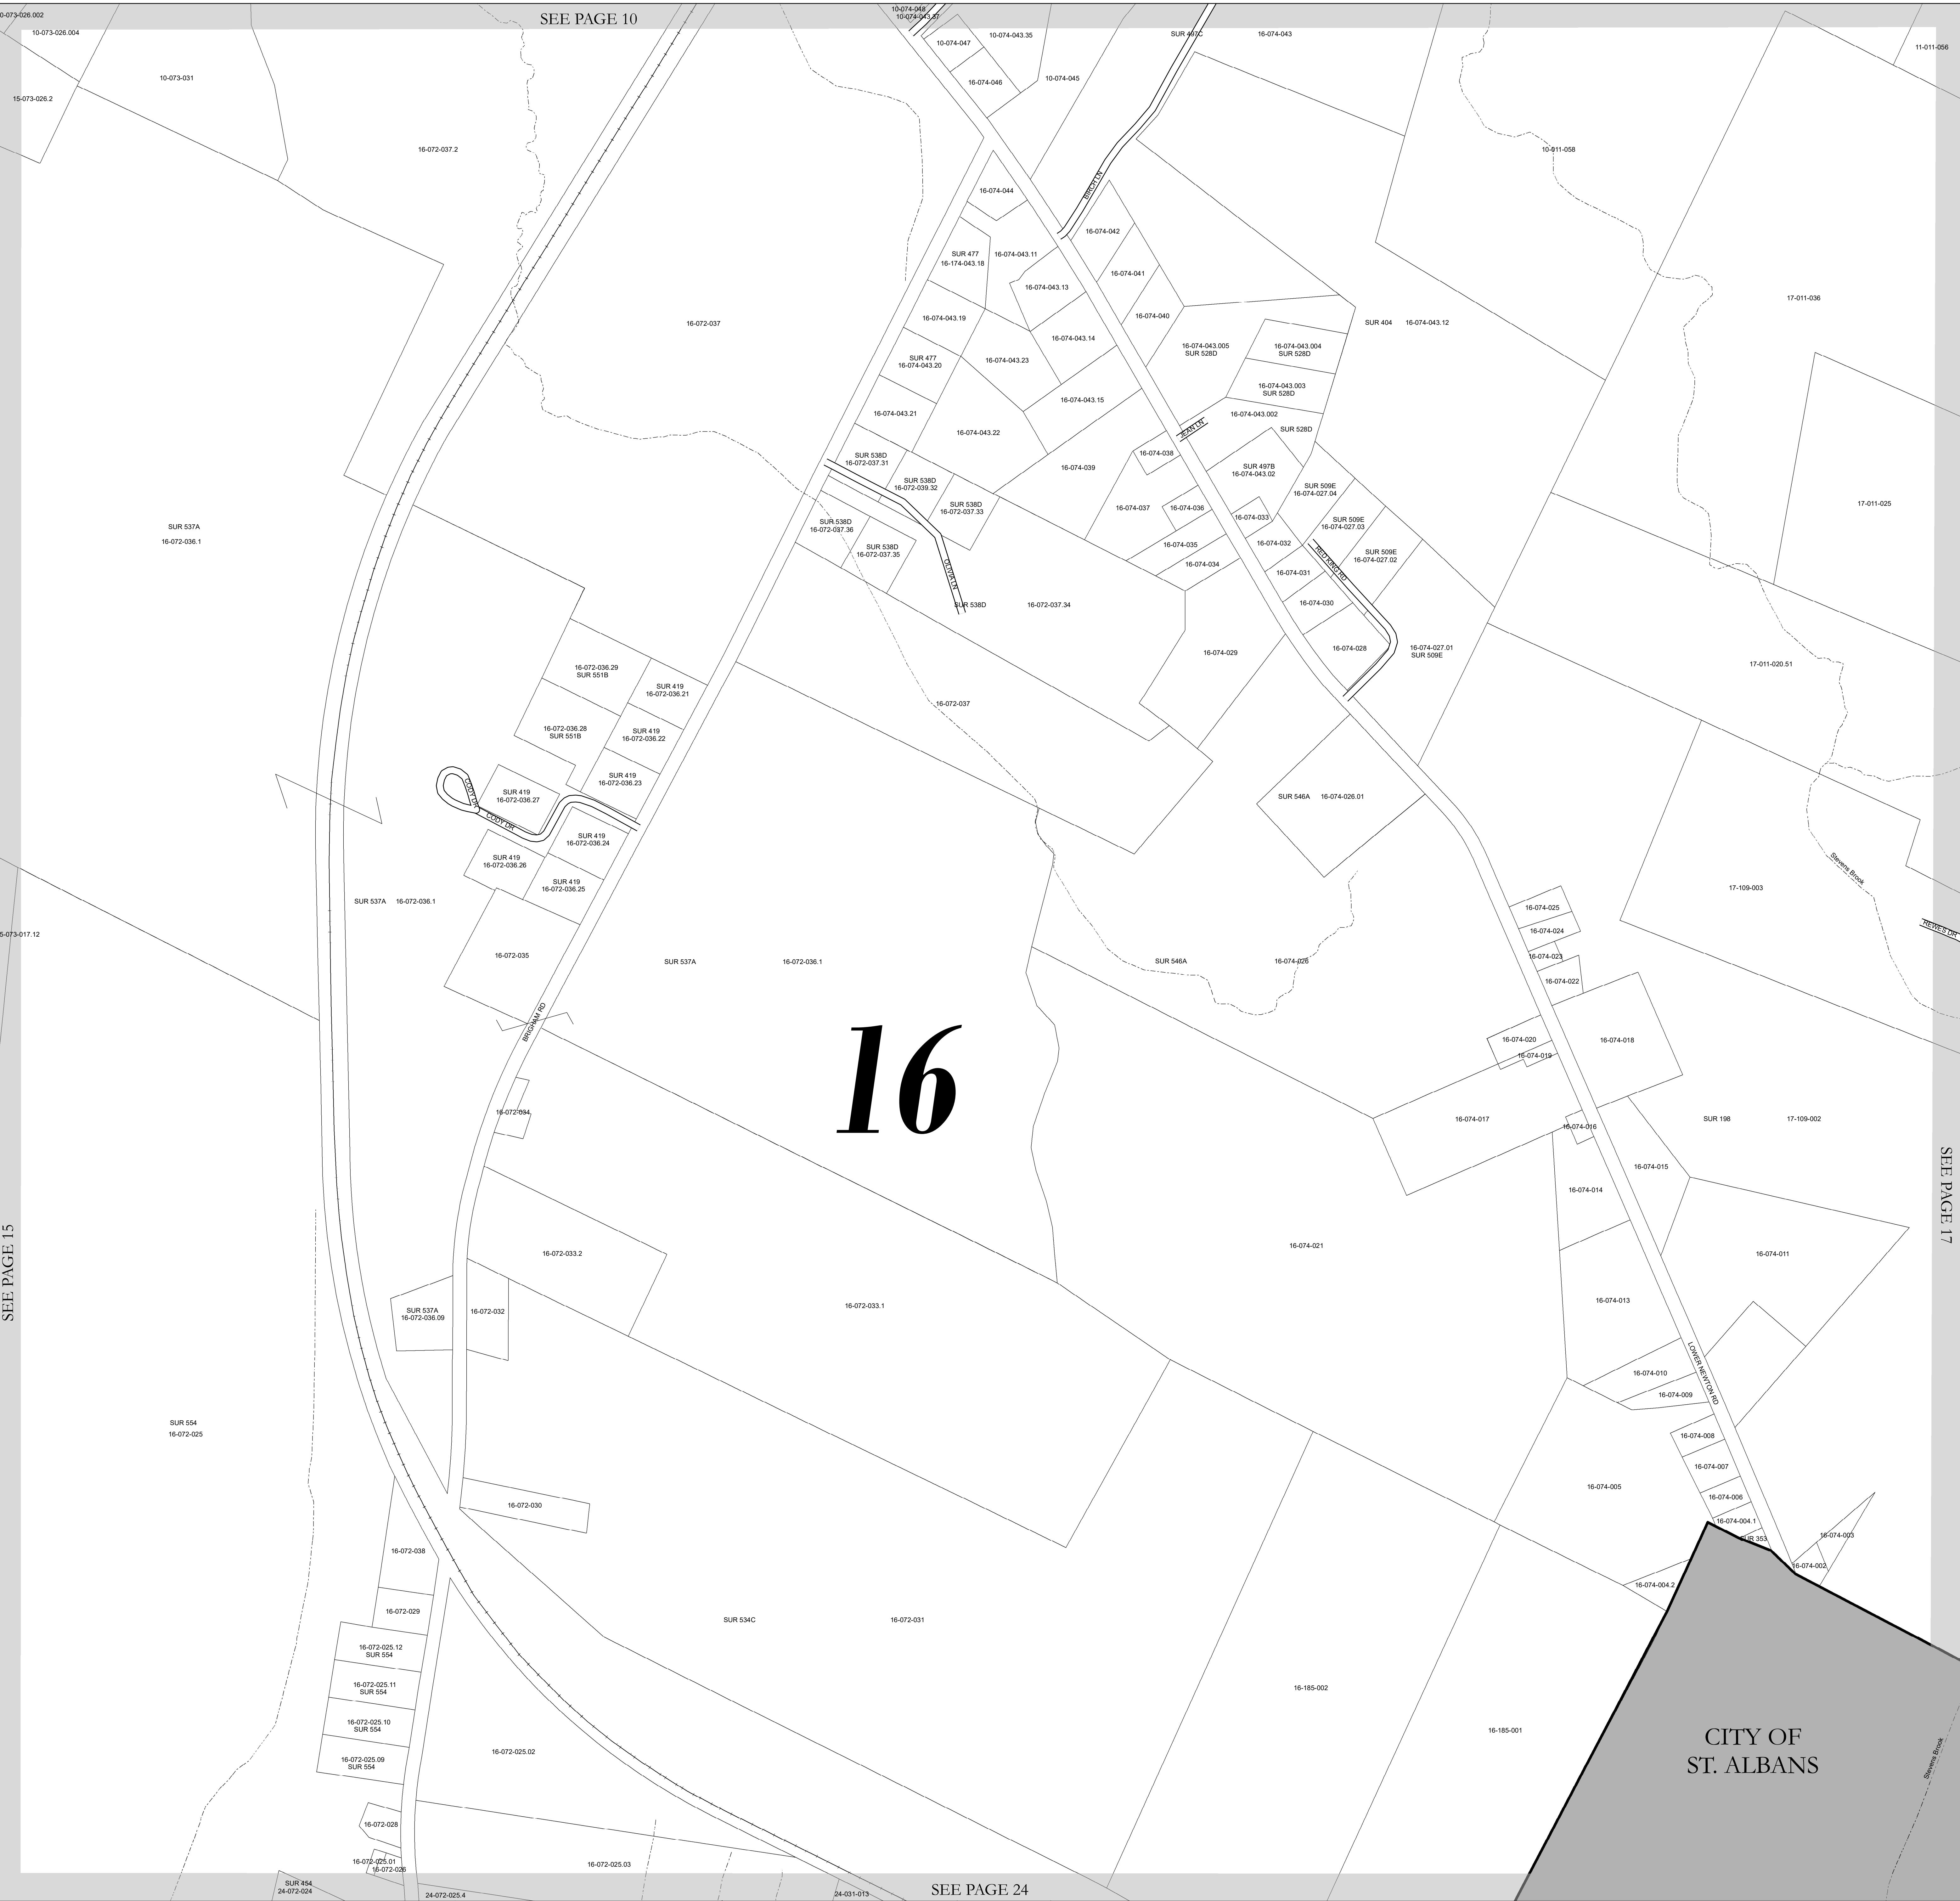

PARCEL MAP
TOWN OF ST. ALBANS
PREPARED BY
DEPARTMENT OF COMMUNITY DEVELOPMENT
ST. ALBANS, VERMONT
(802) 524-7589
FOR THE EXCLUSIVE USE OF THE TOWN OF ST. ALBANS

THIS MAP IS FOR ASSESSMENT PURPOSES ONLY.
IT IS NOT TO BE USED FOR DESCRIPTION OR
CONVEYANCE OF PROPERTY

REVISION TABLE		
DATE	MADE BY	CHANGES OR ADDITIONS


LEGEND

- PROPERTY LINE
- STREAM
- TOWN BOUNDARY
- RAILROAD

03-081-018 TAX MAP NUMBER
(SUR) SURVEYED PARCEL

MAP ORIENTATION
VERMONT GRID NORTH
(NAD 83)

TOWN OF ST. ALBANS
TOWN OF NORTH HERO
5 4

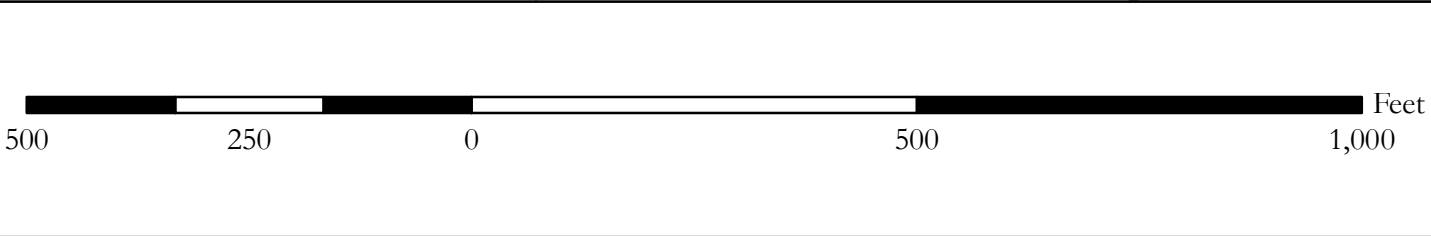

TOWN OF ST. ALBANS

SHEET NO. **16**